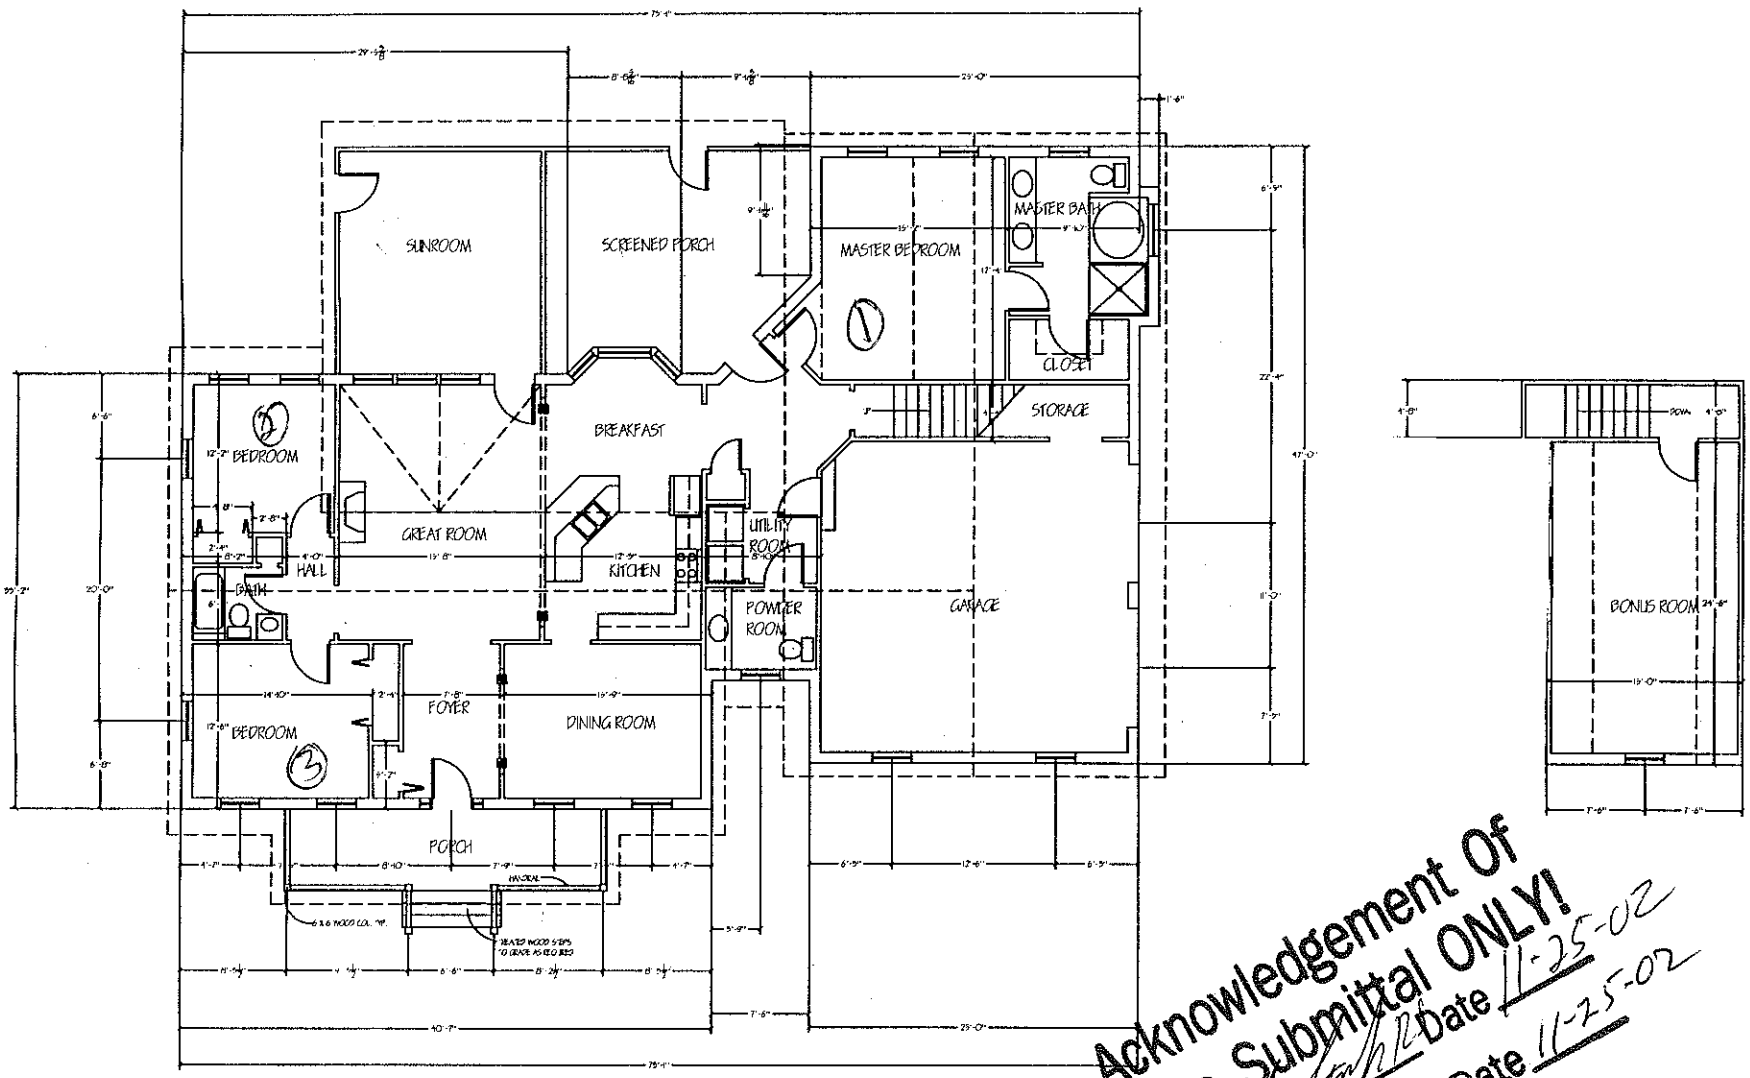


PLAN VIEW

SCALE 1/4" = 1'-0"

3 Bedroom

Acknowledgement Of Plans Submittal ONLY!

Date 11-25-02

Date 11-25-02

PLAN VIEW PLAN FOR THE RESIDENCE OF MR. AND MRS. JOHN CLOER

SCALE 1/4" = 1'-0"

1 OF 2