
PRESSURE MANIFOLD DESIGN

PETER E. BULLOCK

ATTACHMENT TO P.D.# 093996

TAX MAP # 4766 93 4120

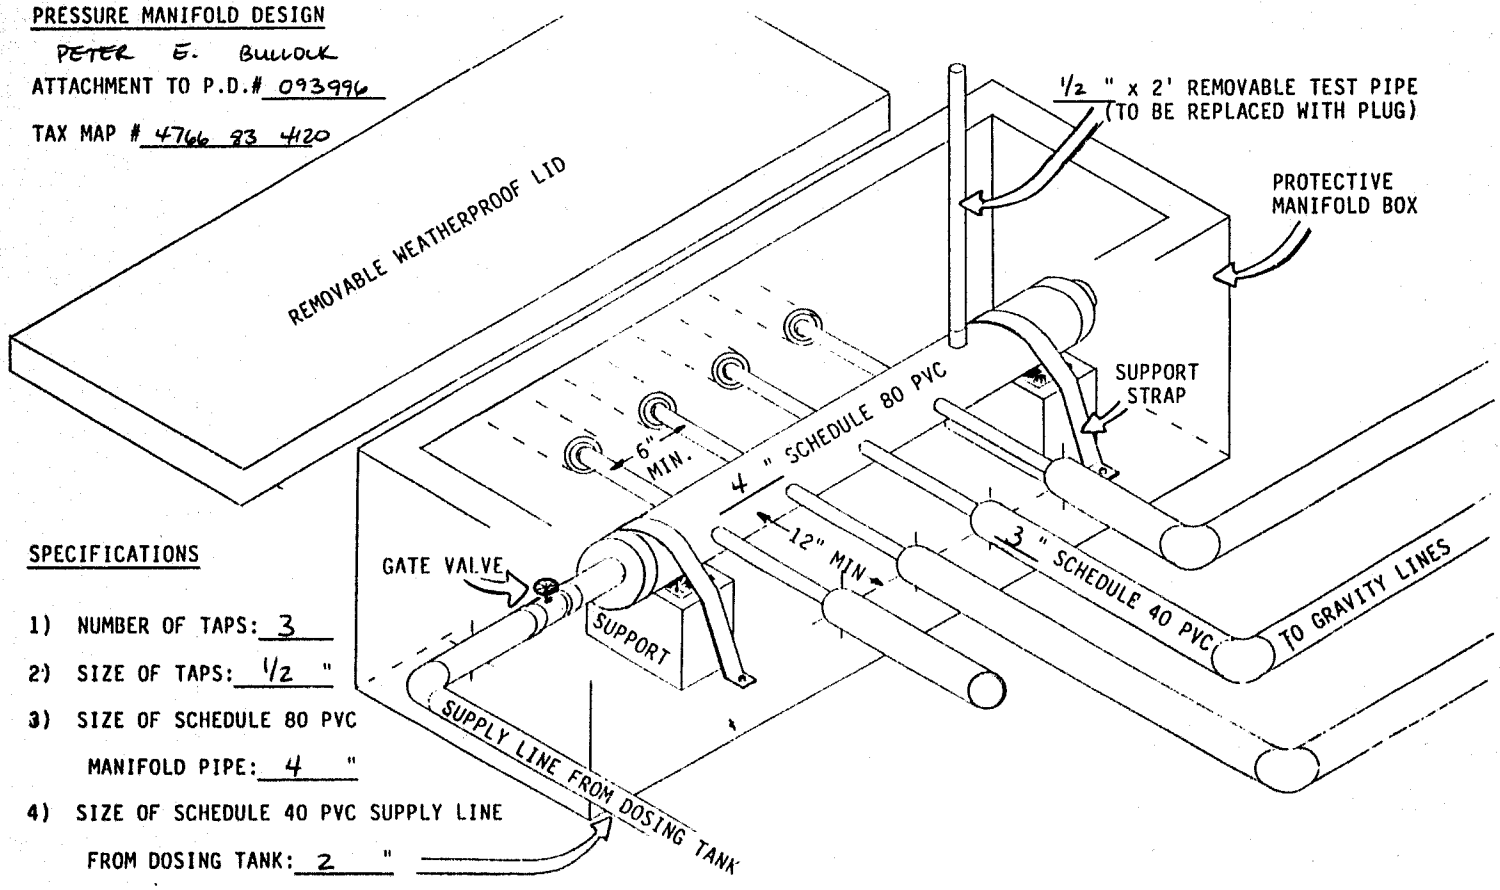

SPECIFICATIONS

1) NUMBER OF TAPS: 3
2) SIZE OF TAPS: 1/2 "
3) SIZE OF SCHEDULE 80 PVC MANIFOLD PIPE: 4 "
4) SIZE OF SCHEDULE 40 PVC SUPPLY LINE FROM DOSING TANK: 2 "