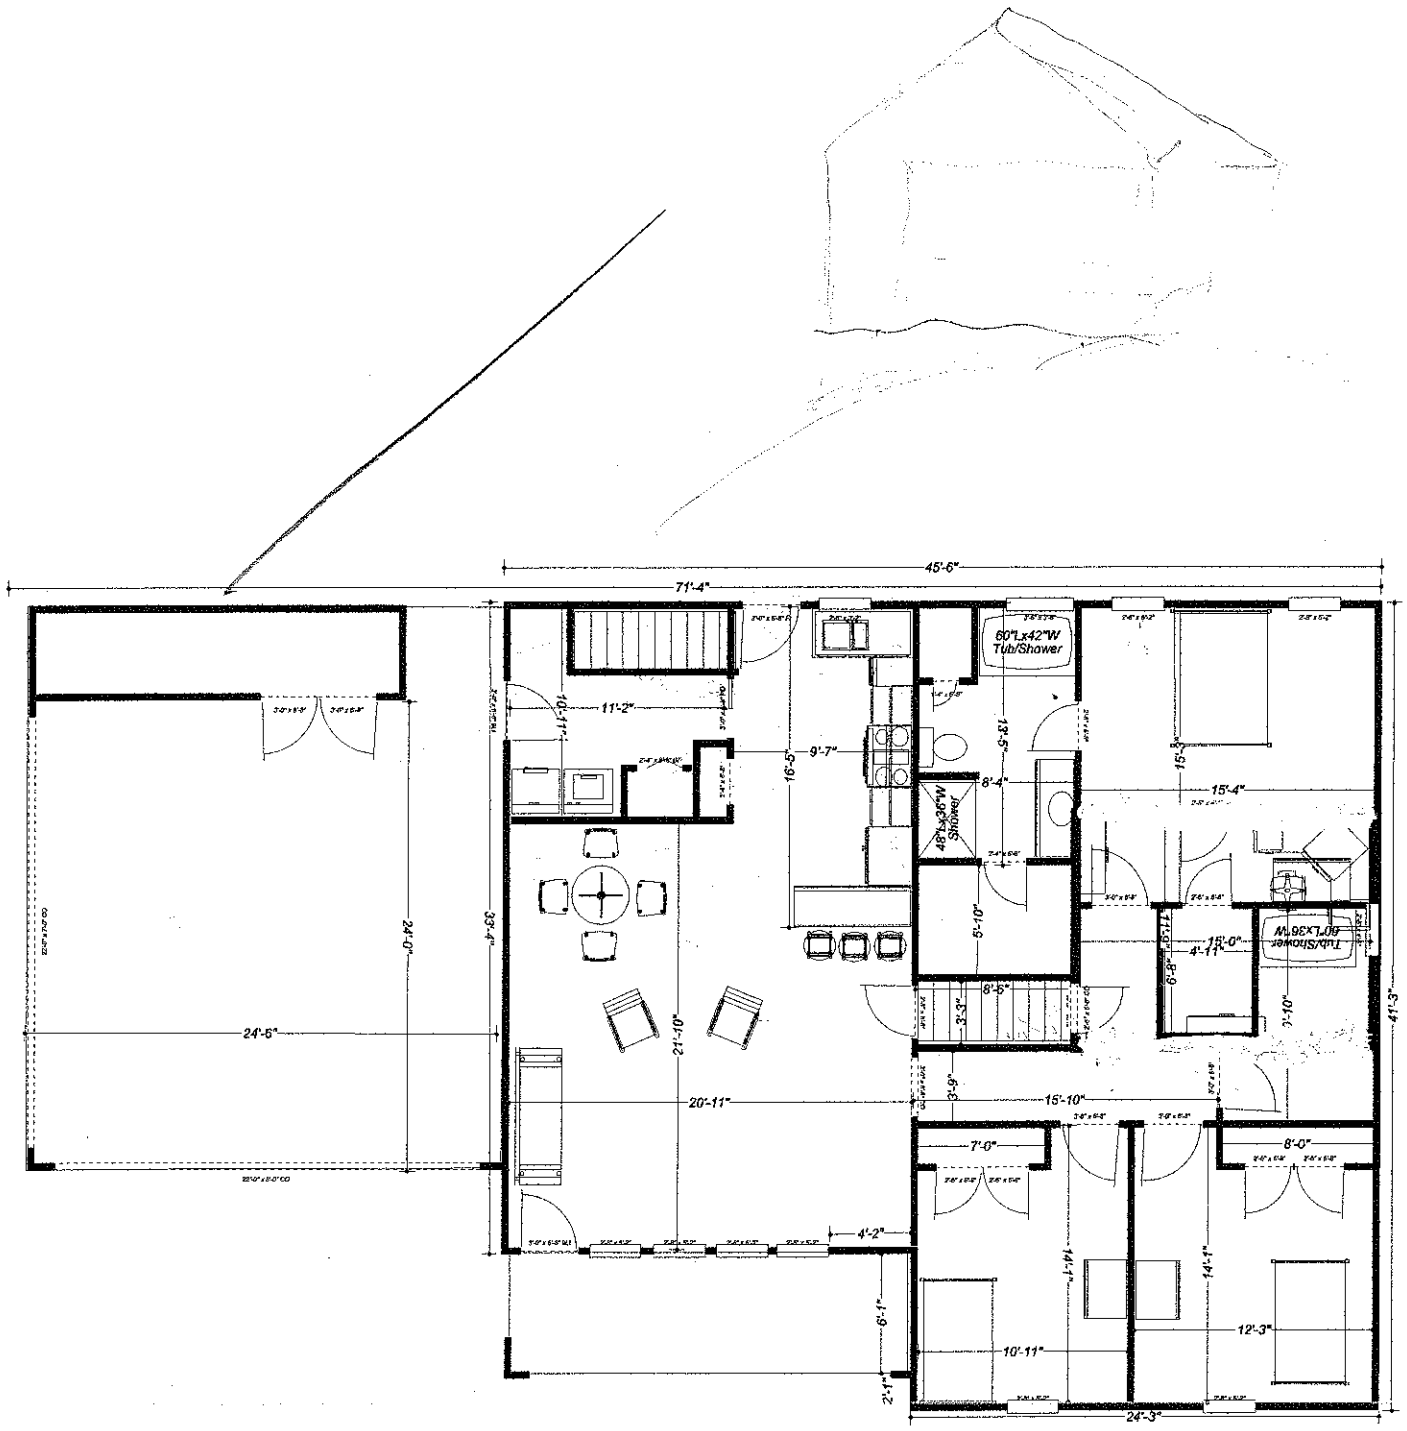


Acknowledgement Of Plans Submittal ONLY!

STEVE HENDRICK Date 12-23-04

Date 12-23-04

4/24
Sqfeet
873 7214
Lot