STATE OF NORTH CAROLINA
IREDELL COUNTY


I certify that this map was drawn from an actual survey made under my supervision The unadjusted ratio of precision as calculated is 1': 10,000±. Boundaries not surveyed, if any, are noted. Deed descriptions are recorded in Book, as Page shown .Witness my hand and seal this 19th day of July, 2013.

NORTH CAROLINA PROFESSIONAL SEAL L-3703 LAND SURVEYOR JAMES R. HOBBS


7-19-13

Professional Land Surveyor
L-3703

NOTES:
- ALL DISTANCES ARE HORIZONTAL GROUND DISTANCES UNLESS OTHERWISE NOTED.
- AREA BY COORDINATE COMPUTATION.
- PROPERTY SUBJECT TO ANY VALID & ENFORCEABLE EASEMENTS, RESTRICTIONS & RIGHTS OF WAY OF RECORD.
- SURVEY IS BASED ON PHYSICAL EVIDENCE AND EXISTING MONUMENT FOUND DURING THE SURVEY.
- PROPERTY CORNER PIPE SIZES AS SHOWN ARE NOMINAL INSIDE DIAMETER.

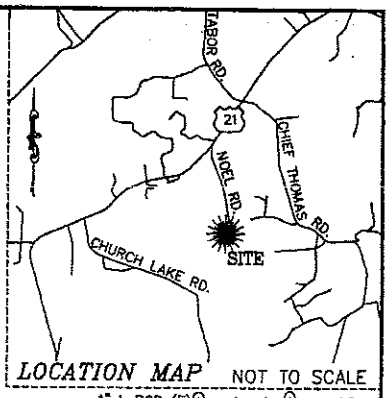

LOCATION MAP NOT TO SCALE

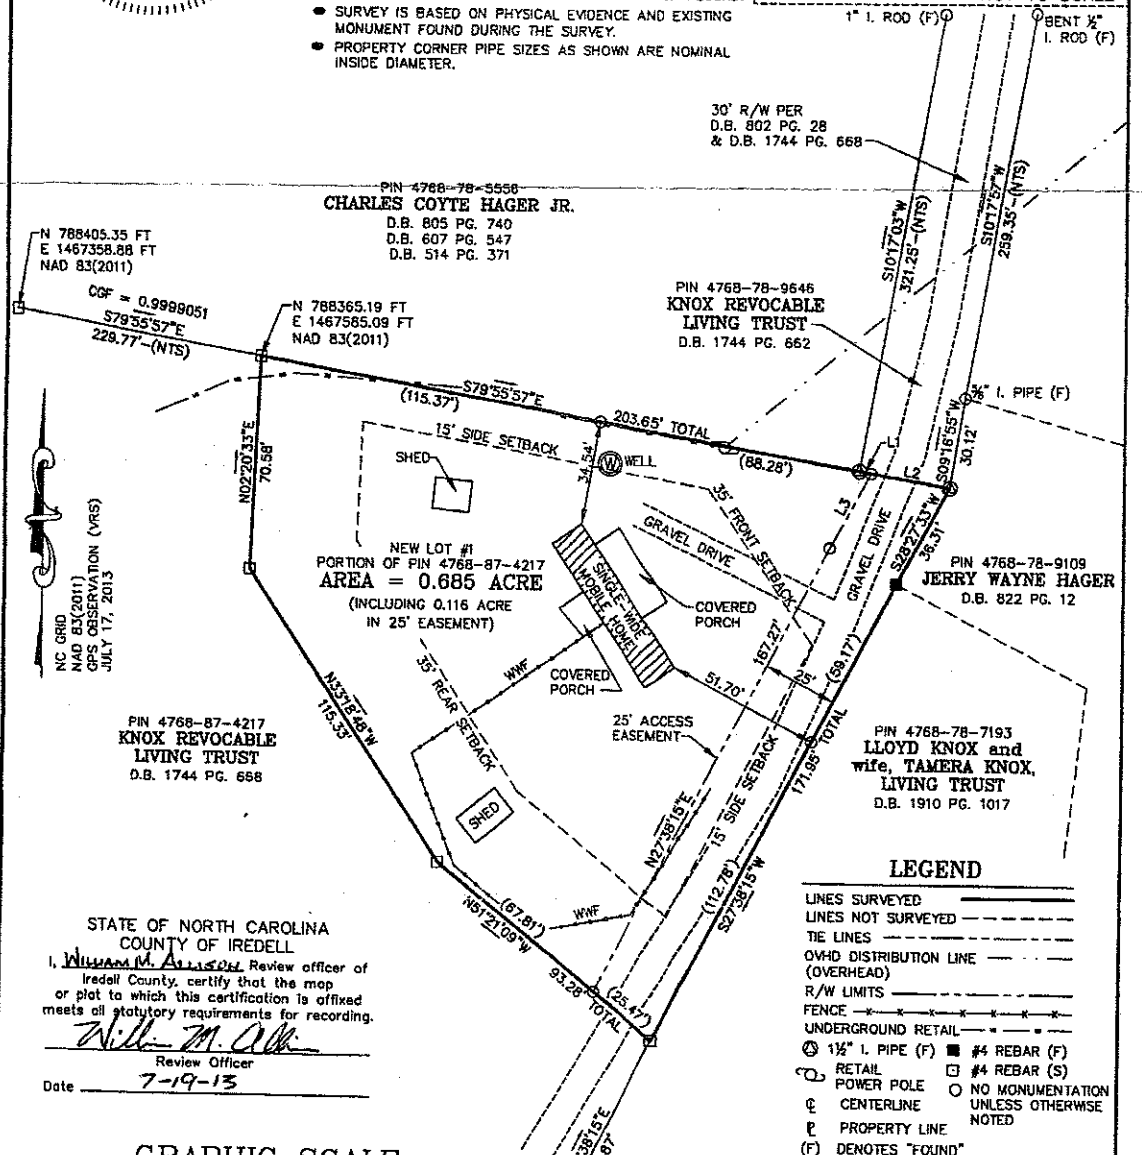

STATE OF NORTH CAROLINA
COUNTY OF IREDELL

I, William M. Allison Review officer of Iredell County, certify that the map or plat to which this certification is affixed meets all statutory requirements for recording.

William M. Allison
Review Officer

Date 7-19-13

LEGEND

- LINES SURVEYED
- LINES NOT SURVEYED
- TIE LINES
- OVHD DISTRIBUTION LINE (OVERHEAD)
- R/W LIMITS
- FENCE
- UNDERGROUND RETAIL
- 1½" I. PIPE (F)
- #4 REBAR (F)
- RETAIL POWER POLE
- #4 REBAR (S)
- NO MONUMENTATION UNLESS OTHERWISE NOTED
- CENTERLINE
- PROPERTY LINE
- (F) DENOTES "FOUND"
- (S) DENOTES "SET"
- WWF DENOTES "WELDED WIRE FENCE"
- NTS DENOTES "NOT TO SCALE"

GRAPHIC SCALE

0 25 50

(IN FEET)

1 inch = 50 ft.

LNS FILE NO.:	S130704
DWG NO.:	S130704
SURVEYED BY:	J.G. JAYNES
DRAWN BY:	N.D. WHITLEY
CHECKED BY:	J.R. HOBBS

TAX ID: 4768-87-4217

FOR SOURCE OF TITLE REFER TO D.BK. 1744 PG. 668

FAMILY SUBDIVISION OF PROPERTY OWNED BY

THE KNOX REVOCABLE LIVING TRUST

TURNERSBURG TOWNSHIP
IREDELL COUNTY, N.C.

SCALE: 1" = 50'
BOOK: NA

DATE OF SURVEY: JULY 17, 2013
DATE OF MAPPING: JULY 19, 2013

LNS

SURVEY AND MAP PREPARED BY:
LAKE NORMAN SURVEYING & MAPPING PLLC #P-0190
137 Jennings Road, Suite C
Statesville, North Carolina 28625
(704) 876-4450 Fax (704) 876-4451

THIS MAP IS NOT A CERTIFIED SURVEY AND HAS NOT BEEN REVIEWED BY A LOCAL GOVERNMENT AGENCY FOR COMPLIANCE WITH ANY APPLICABLE LAND DEVELOPMENT REGULATIONS.