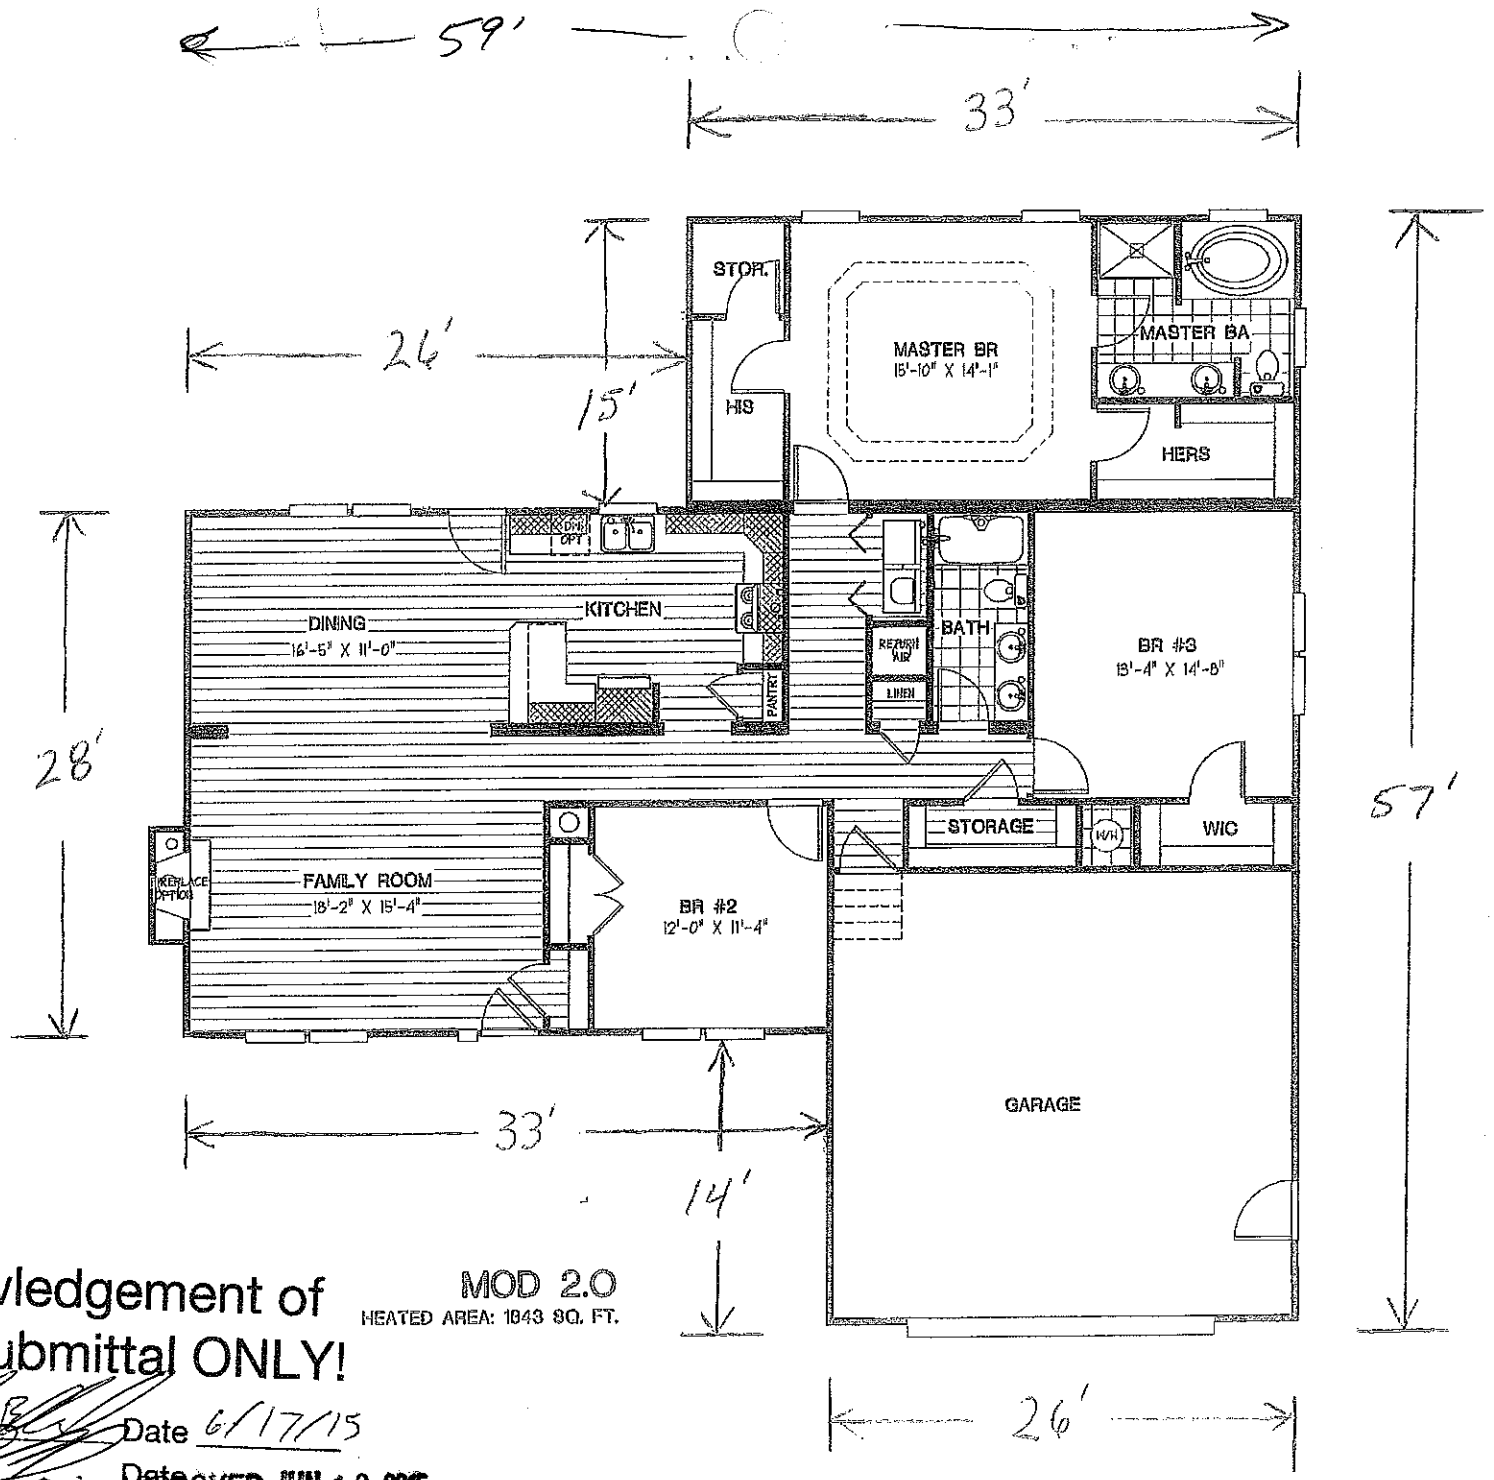


MOD 2.0

HEATED AREA: 1643 SQ. FT.

Acknowledgement of Plans Submittal ONLY!

Date 6/17/15

Date APPROVED JUN 19 2015