


Acknowledgement Of
Plans Submittal ONLY!
Date 11/8/11
Date 7 Nov. 11

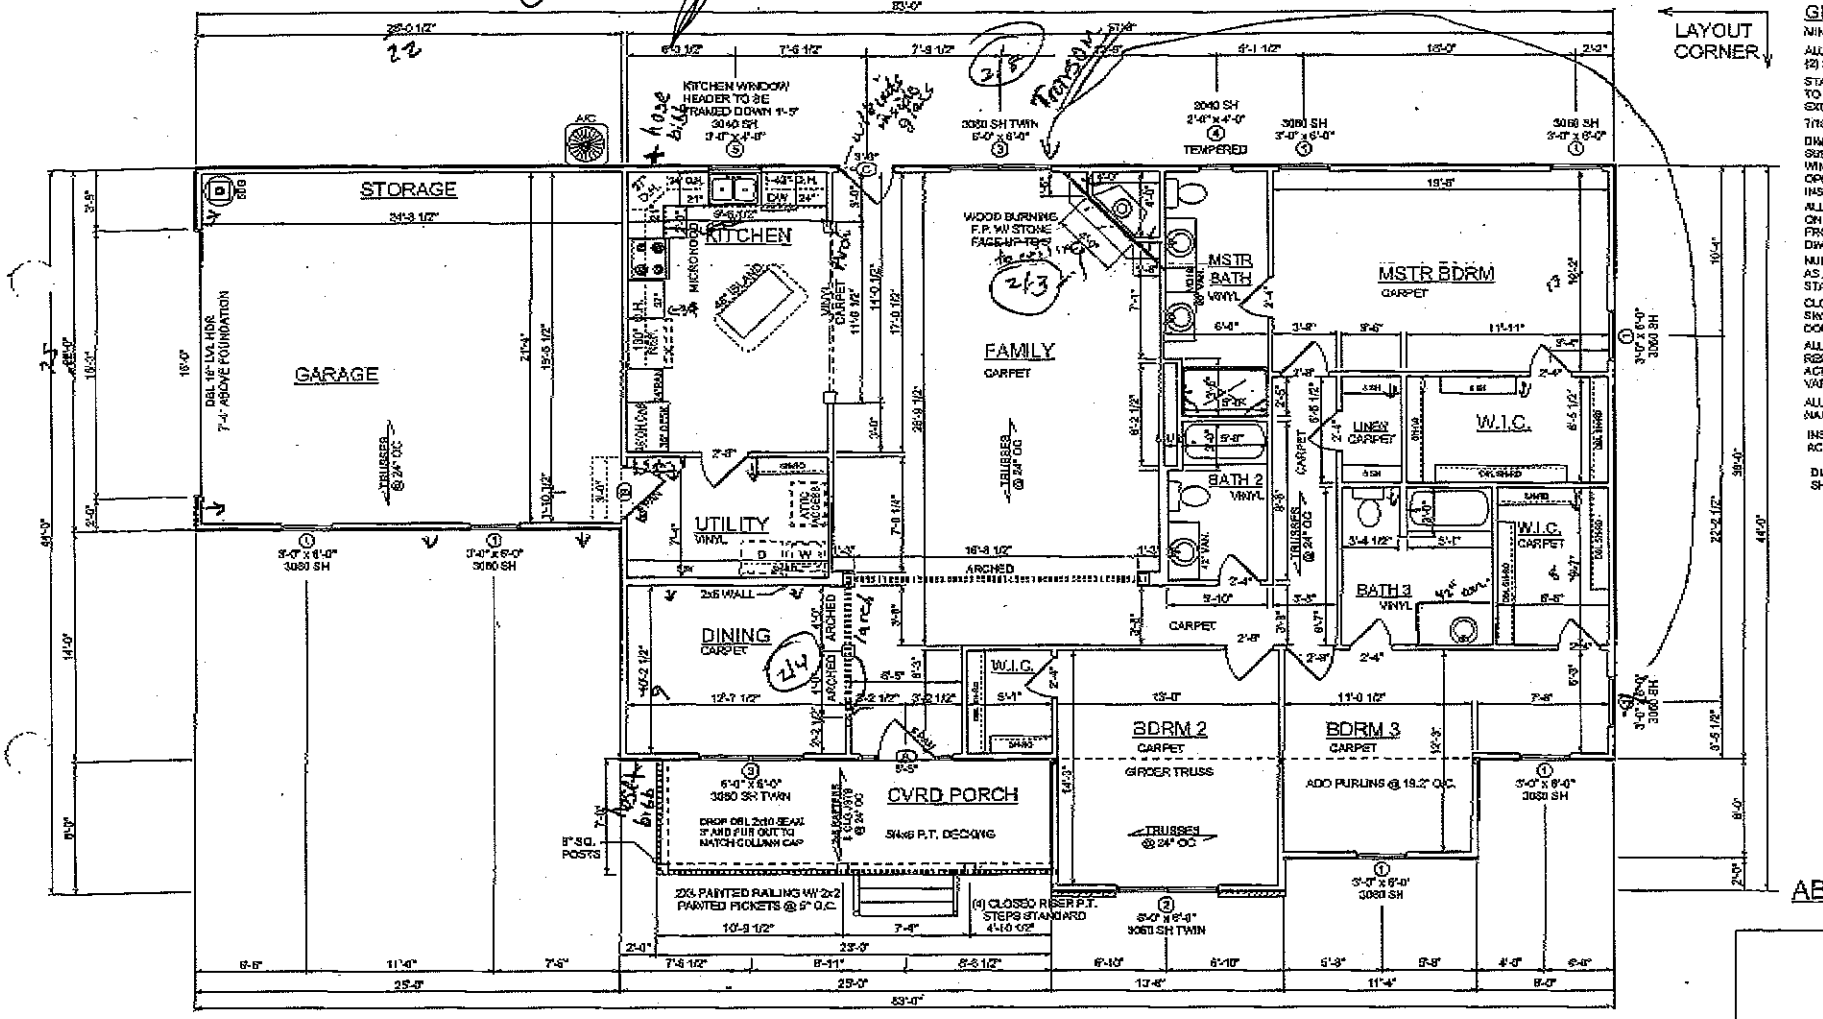

GENERA
MIN. 9'-1 1/8" C
ALL LOAD BRN
(2) 2x10 HEADE
STANDARD FIR
TO BE FRAMEC
EXCEPT AS NO
7/16" O.S.B. W
DIMENSIONS A
SUBTRACT 1/2"
WINDOW AND I
OPENINGS ARE
INSTALLATION
ALL INTERIOR I
ON WALLS OR
FROM ADJOINI
DIMENSIONED
NUMBER OF ST
AS A RESULT C
STANDARDS A
CLOSET SHELF
SINGLE-63"
DOUBLE-42" &
ALL PLUMBING
REPRESENTAT
ACTUAL STYLE
VARY PER OFF
ALL TUBS/SHO
NAILERS AT FL
INSTALL A 24"
ACCESS TO FU
DIMENSIONS
SHEATHING, A

POR
ABOVE

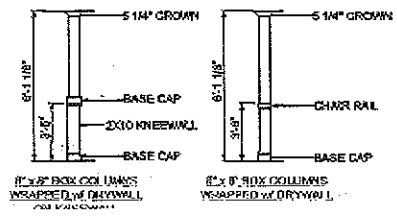

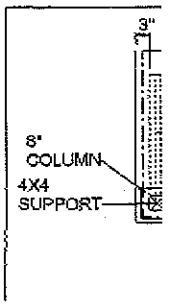

10/19/11
10/19/11

PRELIMINARY PLANS
FORMATTED FOR 11 x 17 PAPER

Nov. 7 2011-12:09PM Milner No. 3191 P. 2