
Jun. 22. 2007 8:55AM No. 1161 P. 3
08/13/2007 14:49 878 STATSVILL HOUSING CTRHOMES INC

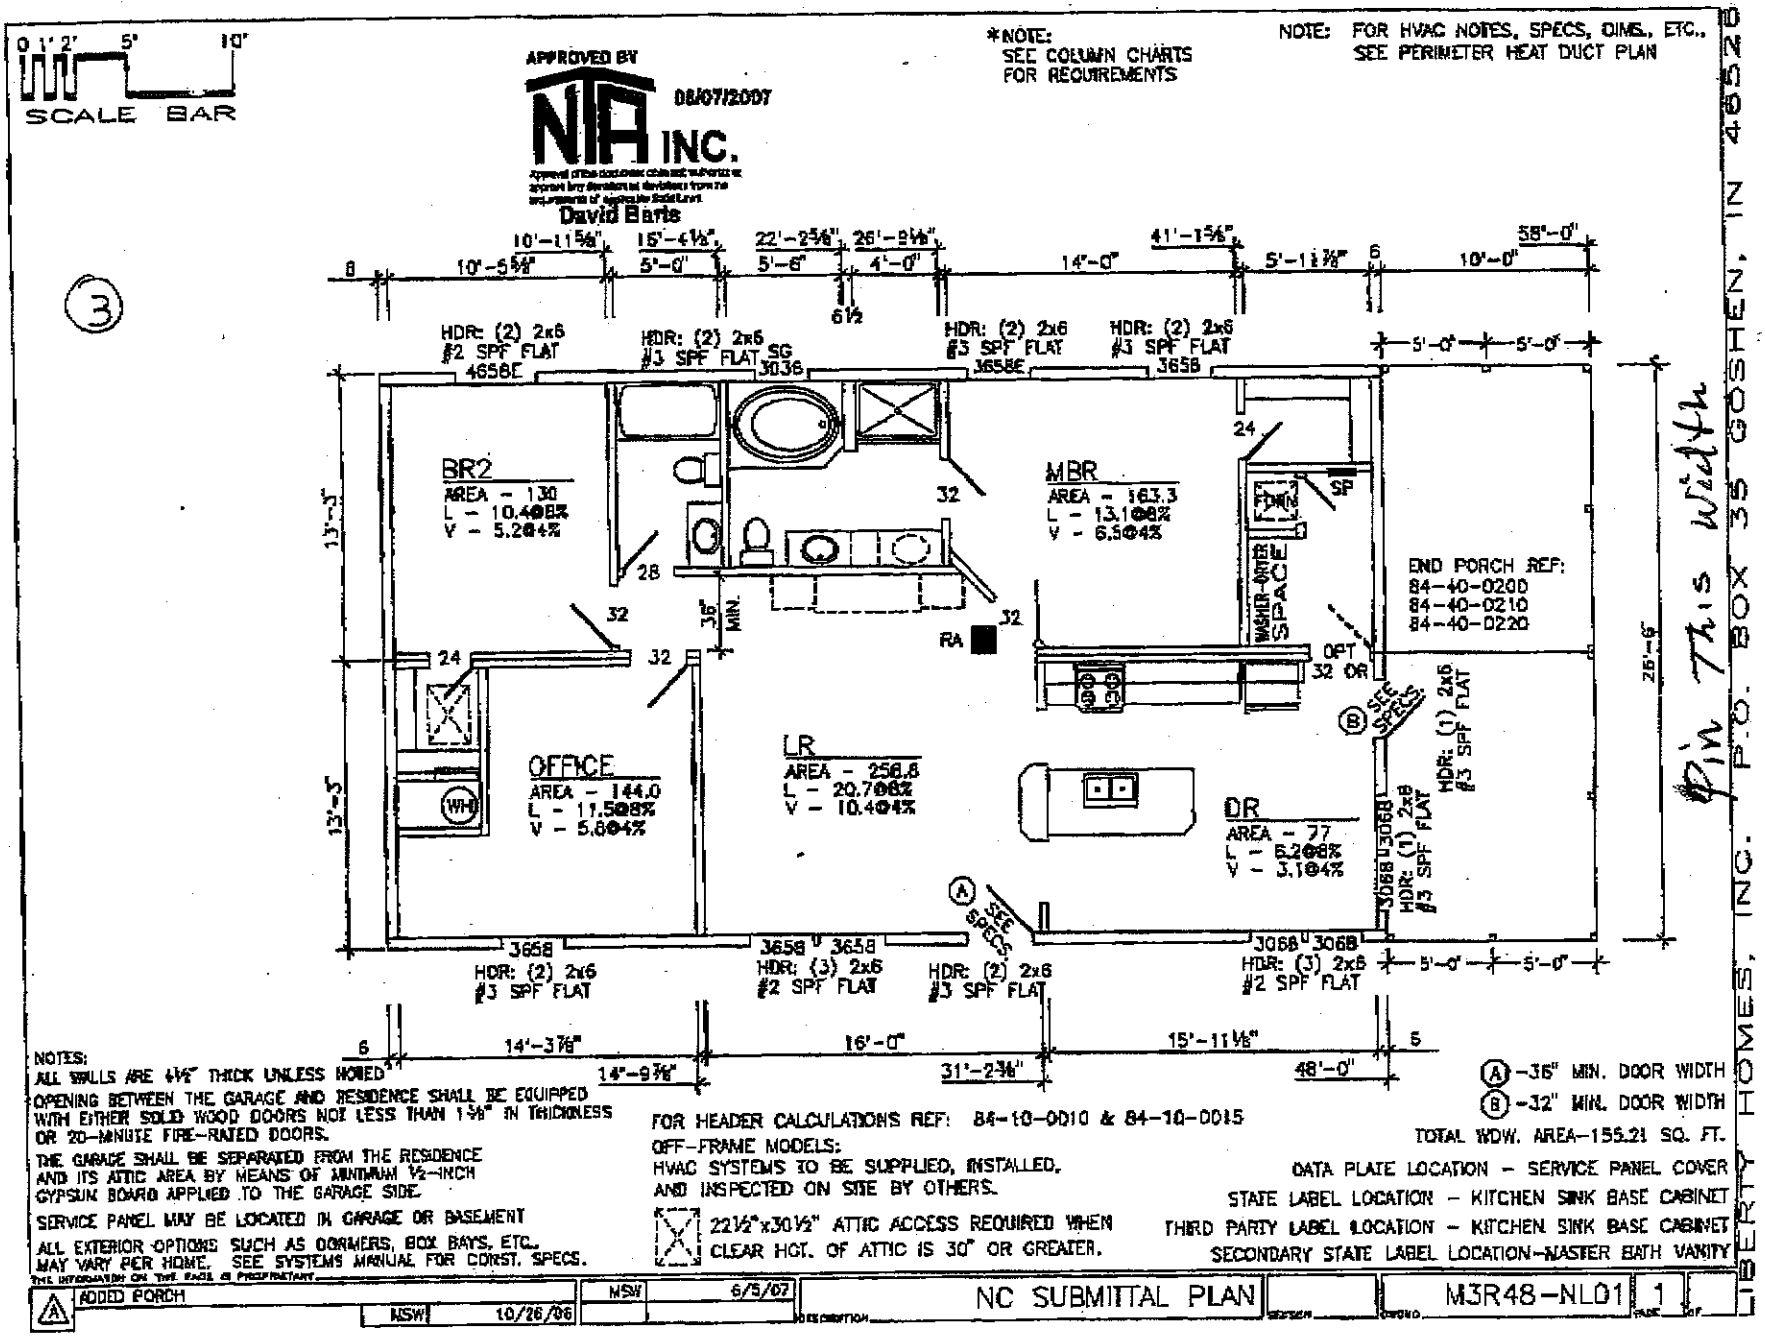

NOTES:
ALL WALLS ARE 4½" THICK UNLESS NOTED
OPENING BETWEEN THE GARAGE AND RESIDENCE SHALL BE EQUIPPED WITH EITHER SOLID WOOD DOORS NOT LESS THAN 1⅜" IN THICKNESS OR 20-MINUTE FIRE-RATED DOORS.
THE GARAGE SHALL BE SEPARATED FROM THE RESIDENCE AND ITS ATTIC AREA BY MEANS OF MINIMUM ½-INCH GYPSUM BOARD APPLIED TO THE GARAGE SIDE.
SERVICE PANEL MAY BE LOCATED IN GARAGE OR BASEMENT
ALL EXTERIOR OPTIONS SUCH AS DORMERS, BOX BAYS, ETC., MAY VARY PER HOME. SEE SYSTEMS MANUAL FOR CONST. SPECS.
THE INFORMATION ON THIS PAGE IS PROPRIETARY

FOR HEADER CALCULATIONS REF: 84-10-0010 & 84-10-0015
OFF-FRAME MODELS:
HVAC SYSTEMS TO BE SUPPLIED, INSTALLED, AND INSPECTED ON SITE BY OTHERS.
22½"x30½" ATTIC ACCESS REQUIRED WHEN CLEAR HGT. OF ATTIC IS 30" OR GREATER.

(A) -36" MIN. DOOR WIDTH
(B) -32" MIN. DOOR WIDTH
TOTAL WDW. AREA-155.21 SQ. FT.
DATA PLATE LOCATION - SERVICE PANEL COVER
STATE LABEL LOCATION - KITCHEN SINK BASE CABINET
THIRD PARTY LABEL LOCATION - KITCHEN SINK BASE CABINET
SECONDARY STATE LABEL LOCATION-MASTER BATH VANITY

A	ADDED PORCH	MSW	6/5/07	NC SUBMITTAL PLAN		M3R48-NL01 1
		MSW	10/26/06			