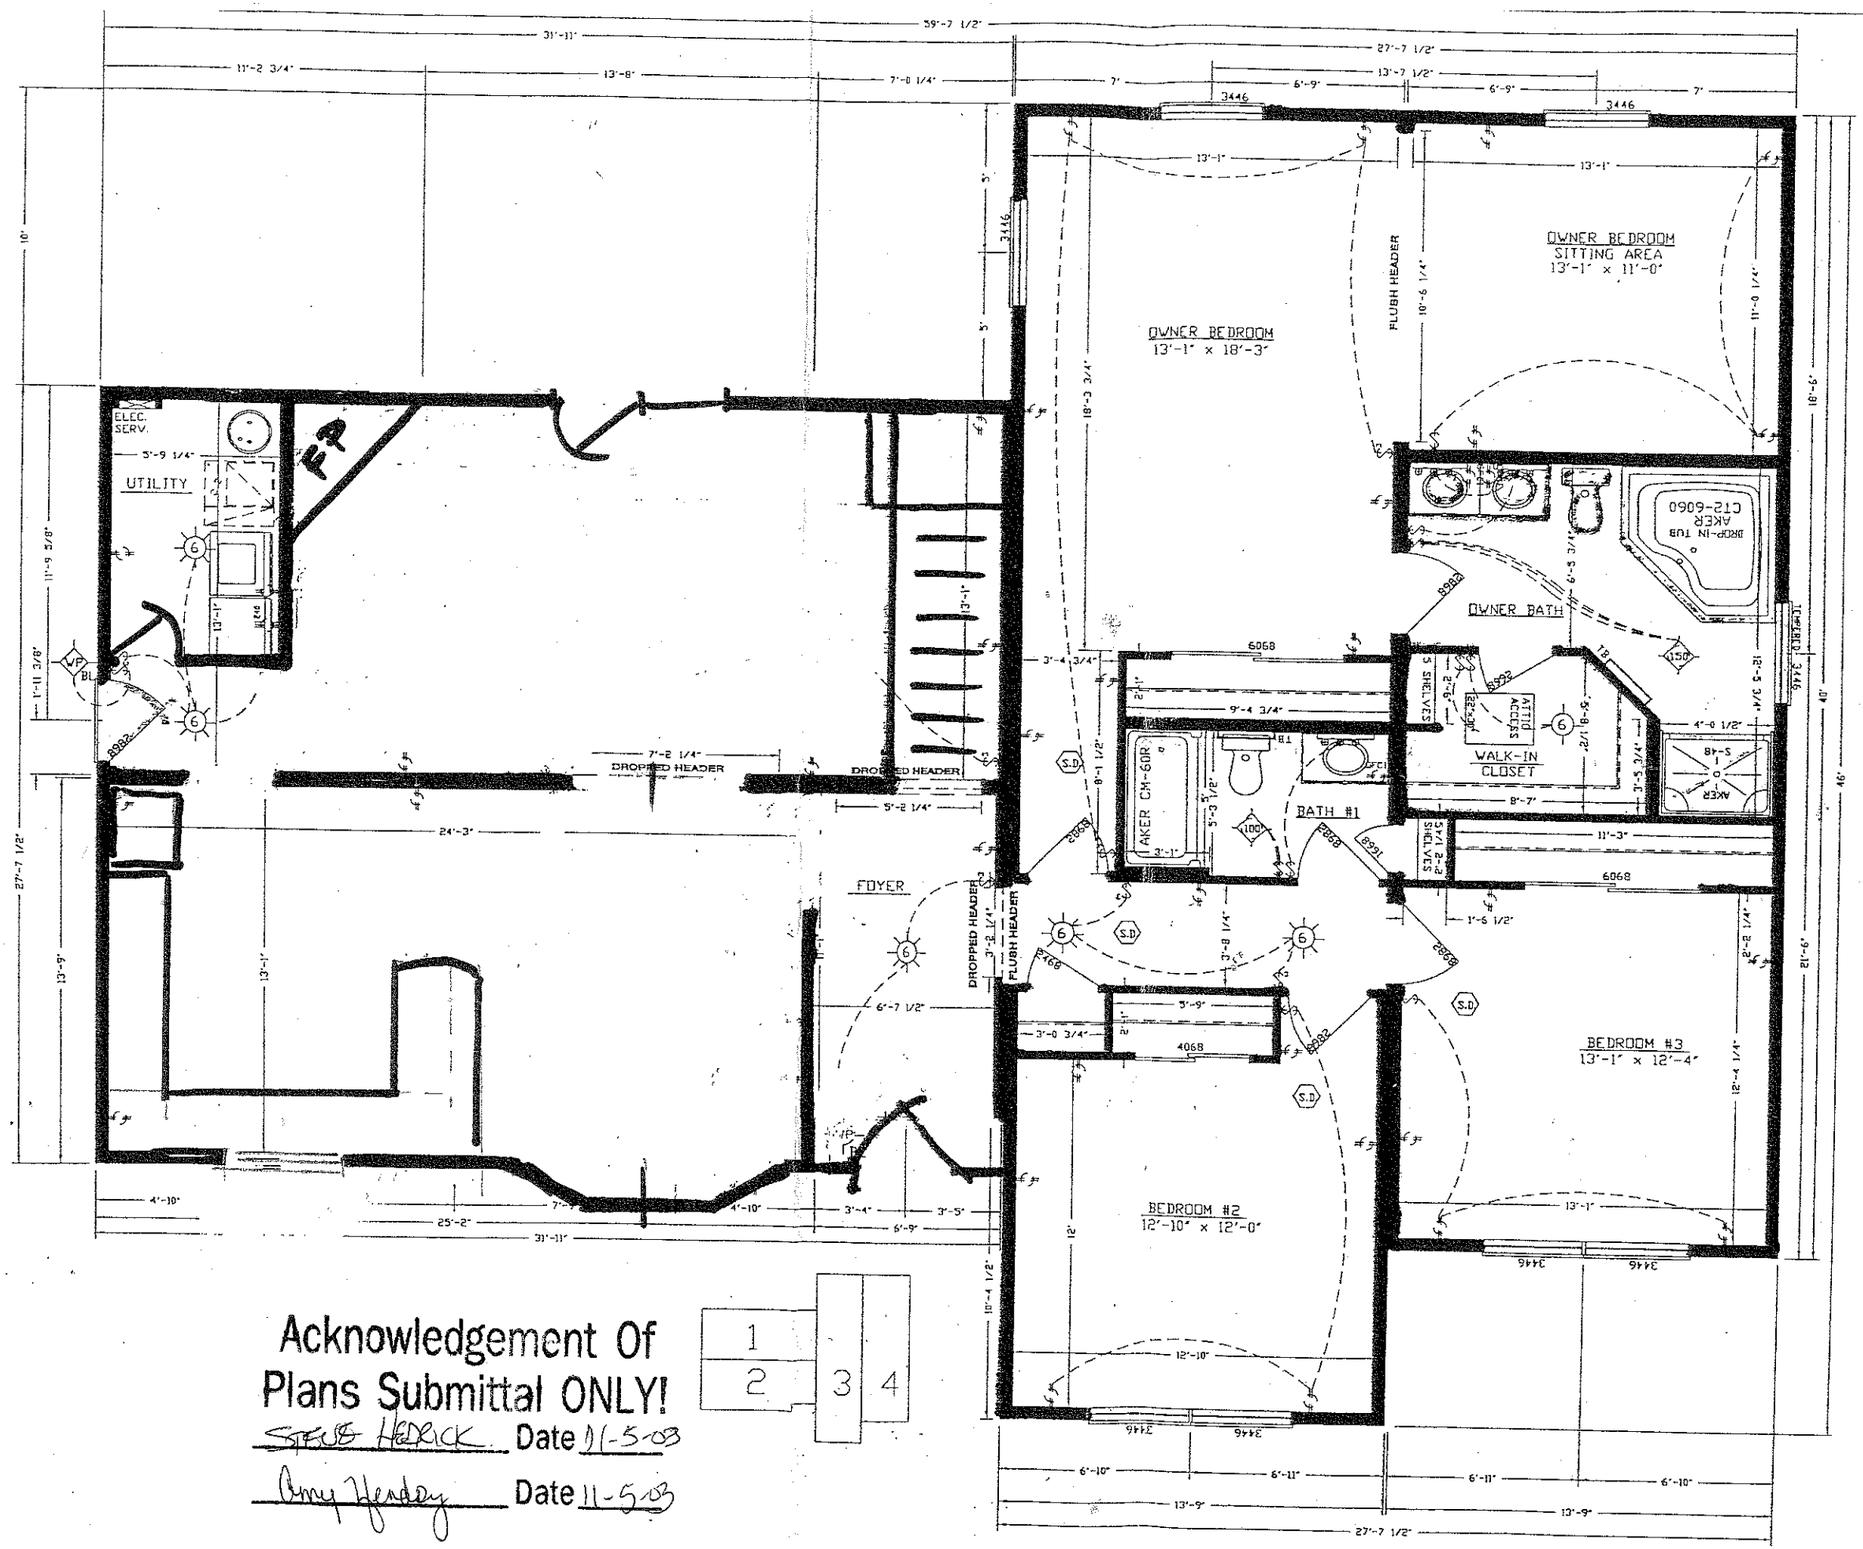


Acknowledgement Of
Plans Submittal ONLY!

STEVE HEDRICK Date 11-5-03

Amy Hendry Date 11-5-03

1		
2	3	4


SYSTEM: 1 STORY GEORGETOWN SERIES
DRAWING: BLUE PLAN
MODEL: G 46'x60' 3 2 MS STD

REVISIONS:

ALL AMERICAN HOMES, LLC.

© 2001 ALL AMERICAN HOMES, LLC.

ORIG. 12/1/01	BY: AAH-SS	SCALE: 3/16"	
UP DATE	BY:	DWG# GCSPCUA	
PAGE		PLAN#	

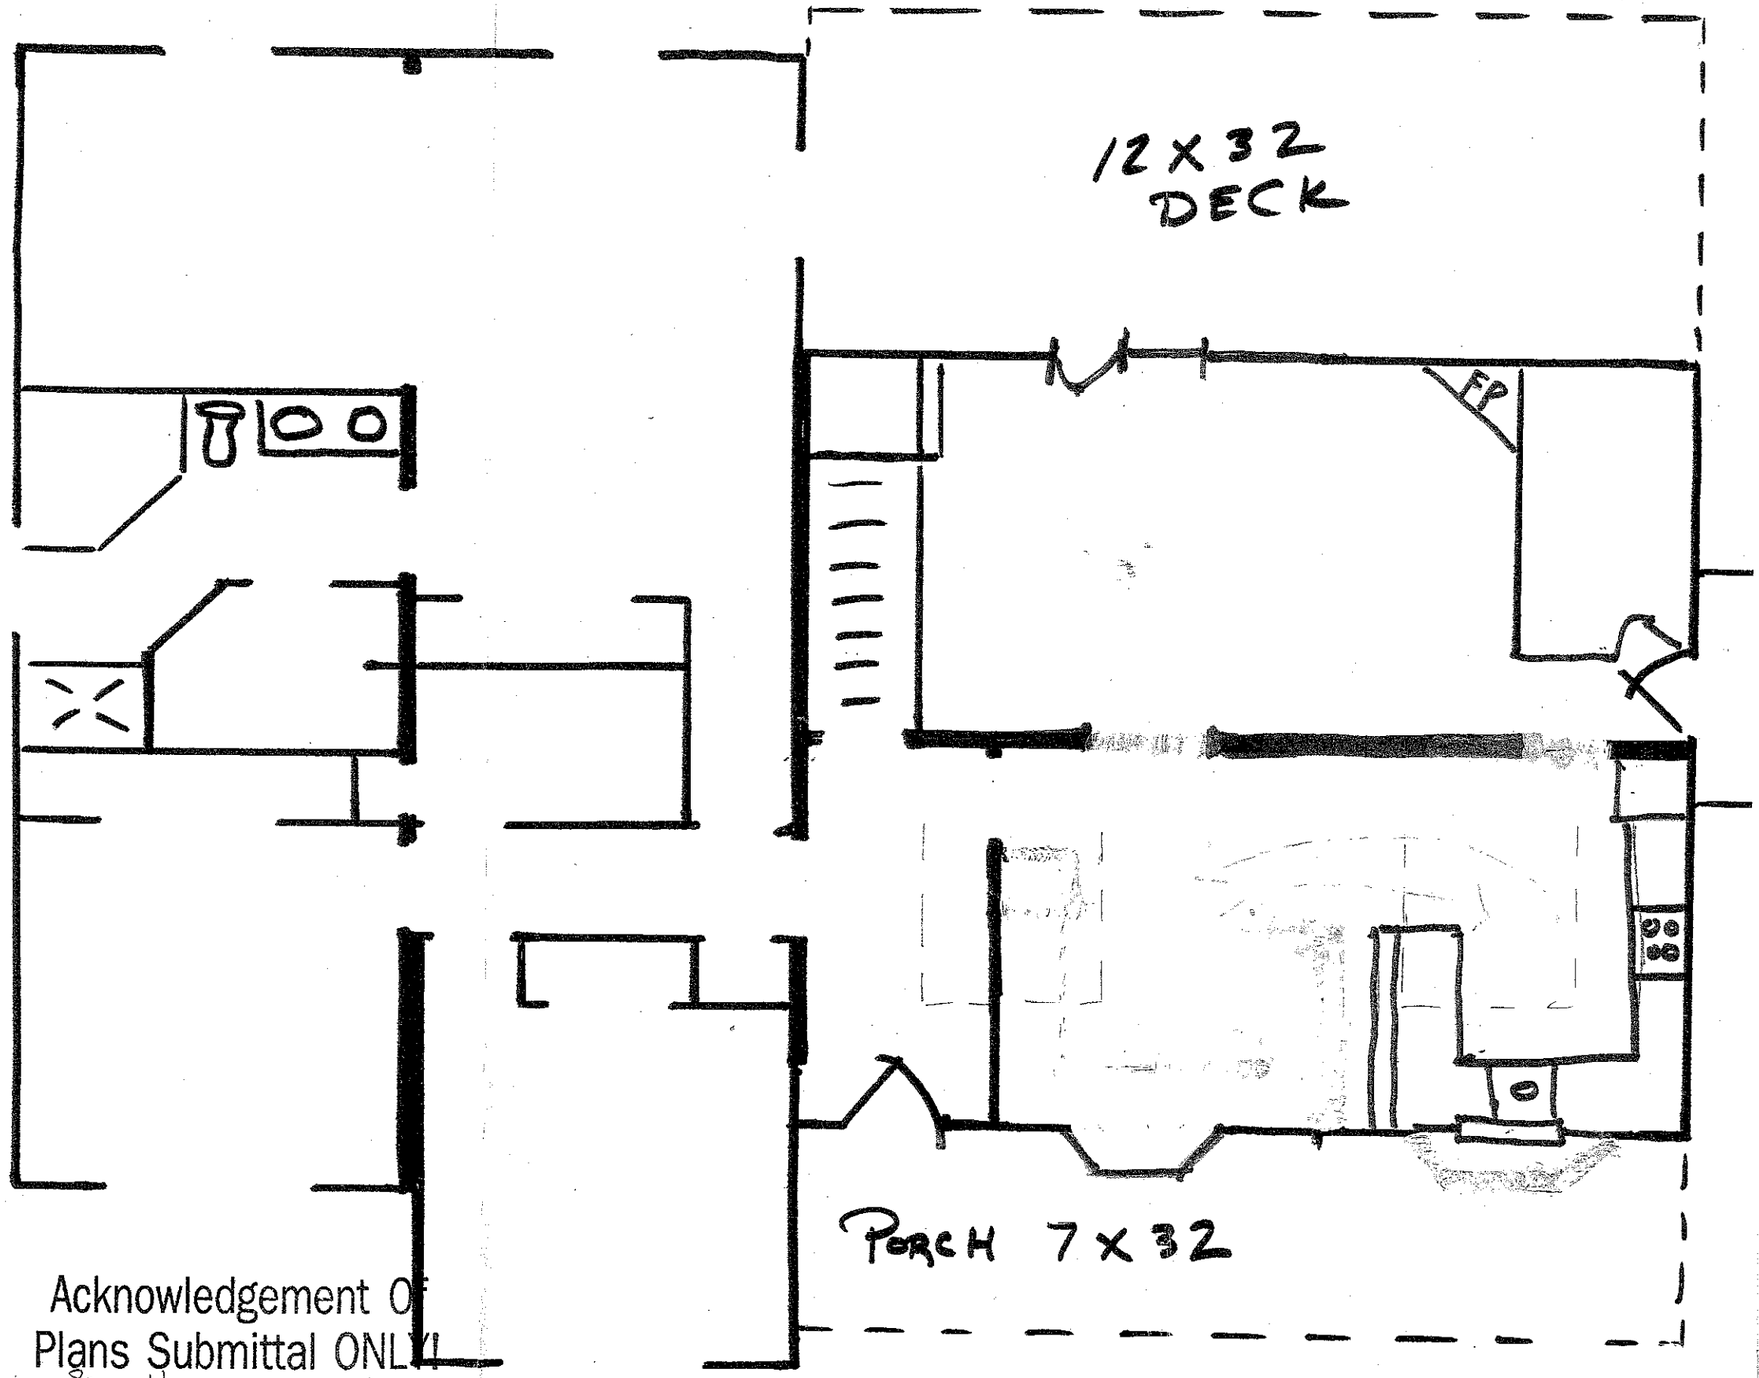

Acknowledgement Of
Plans Submittal ONLY!

Steve Hedrick Date 11-05-03

Amy Hardesty Date 11-5-03