STEPHANIE BELL

APPROVED 3 BEDROOM PLANS

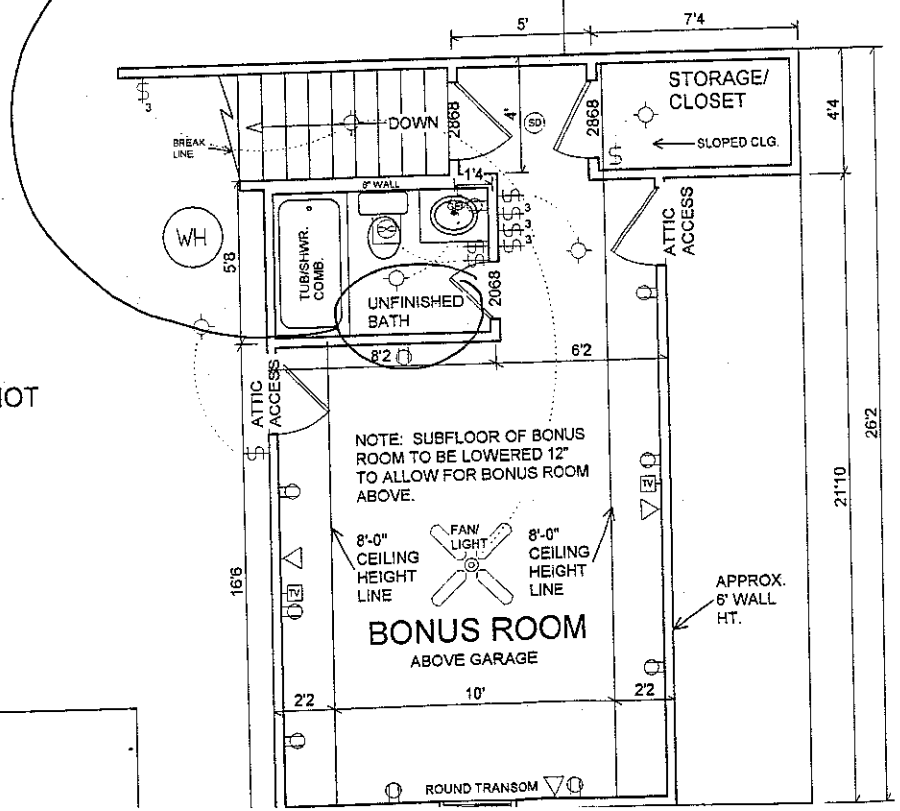
Acknowledgement Of Plans Submittal ONLY!

Date 03-21-03

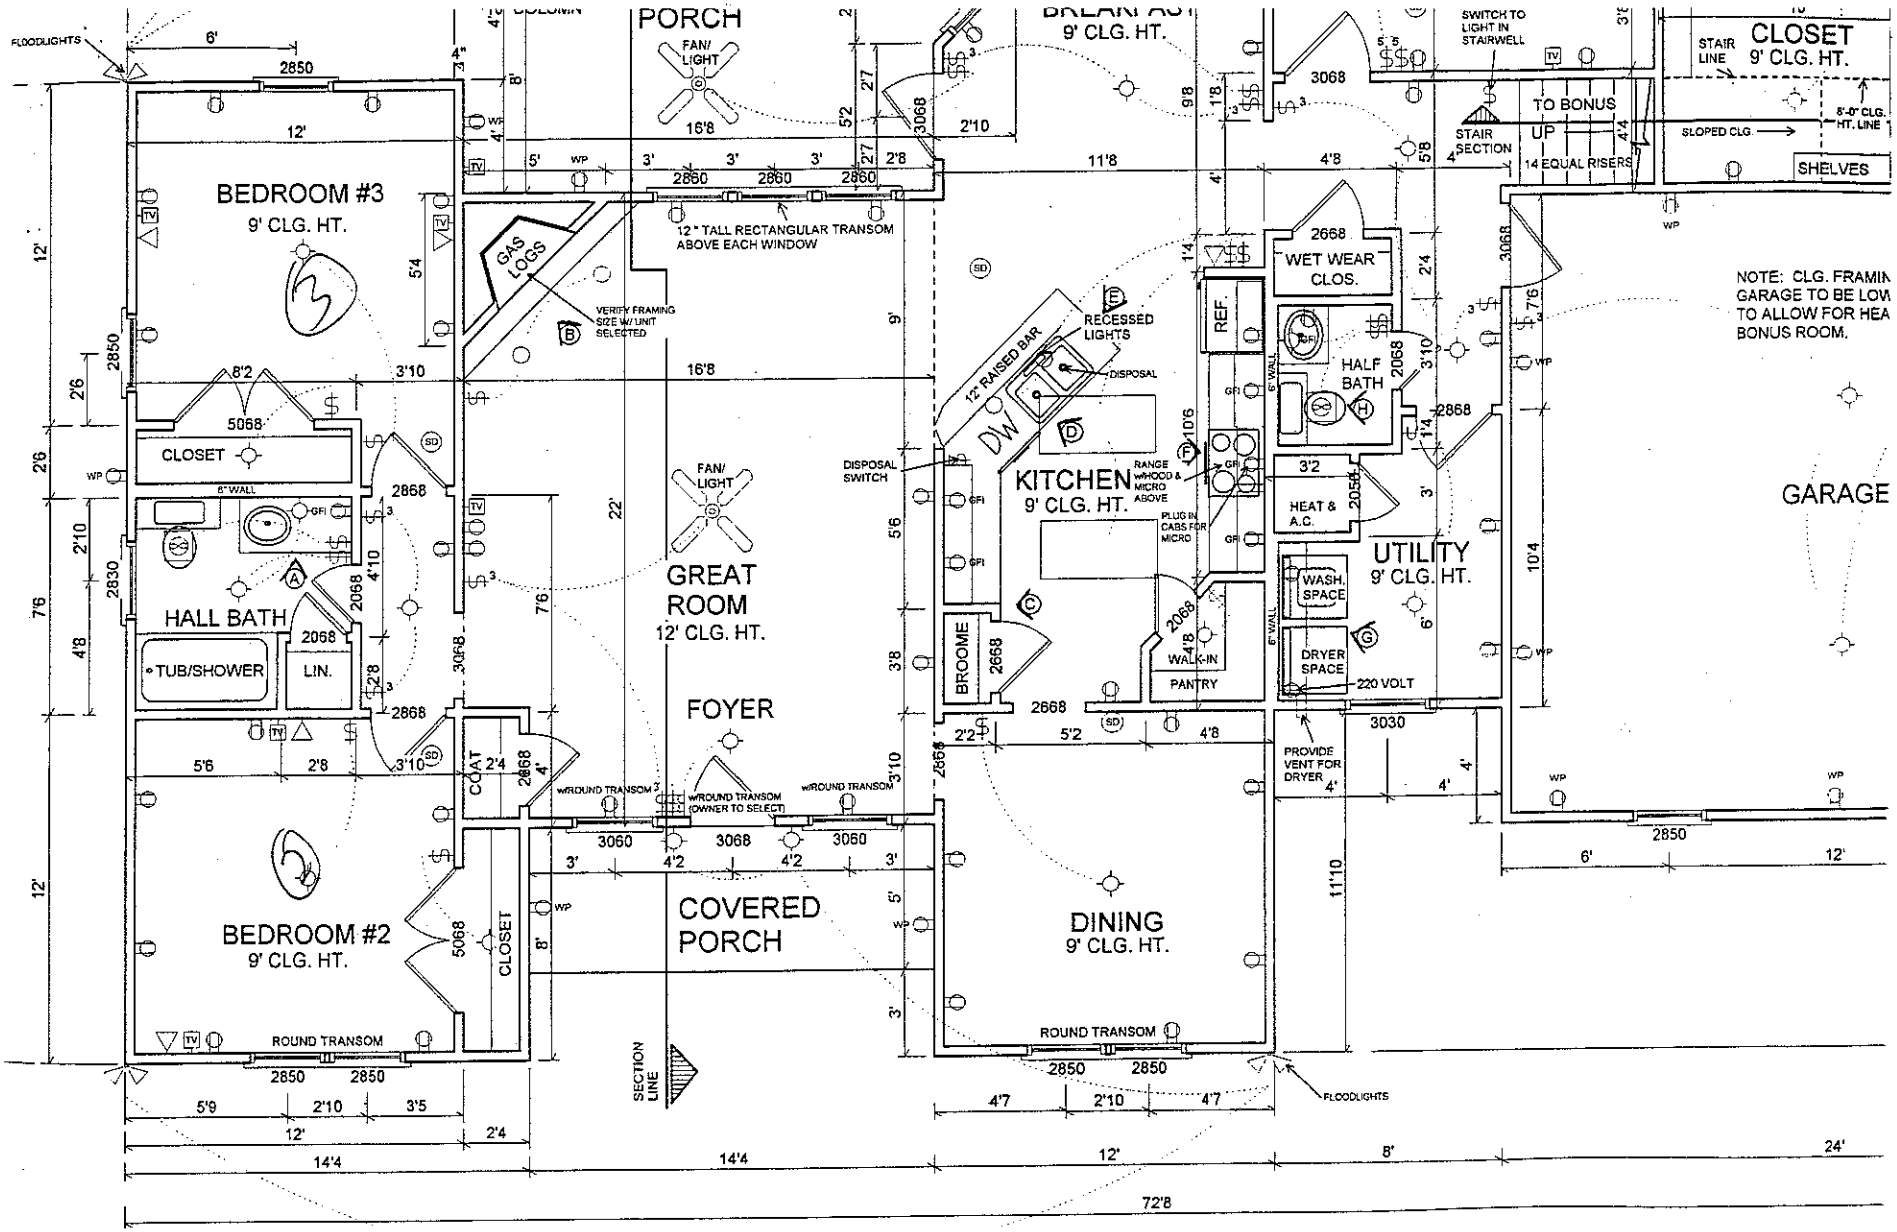
Date 4-22-03

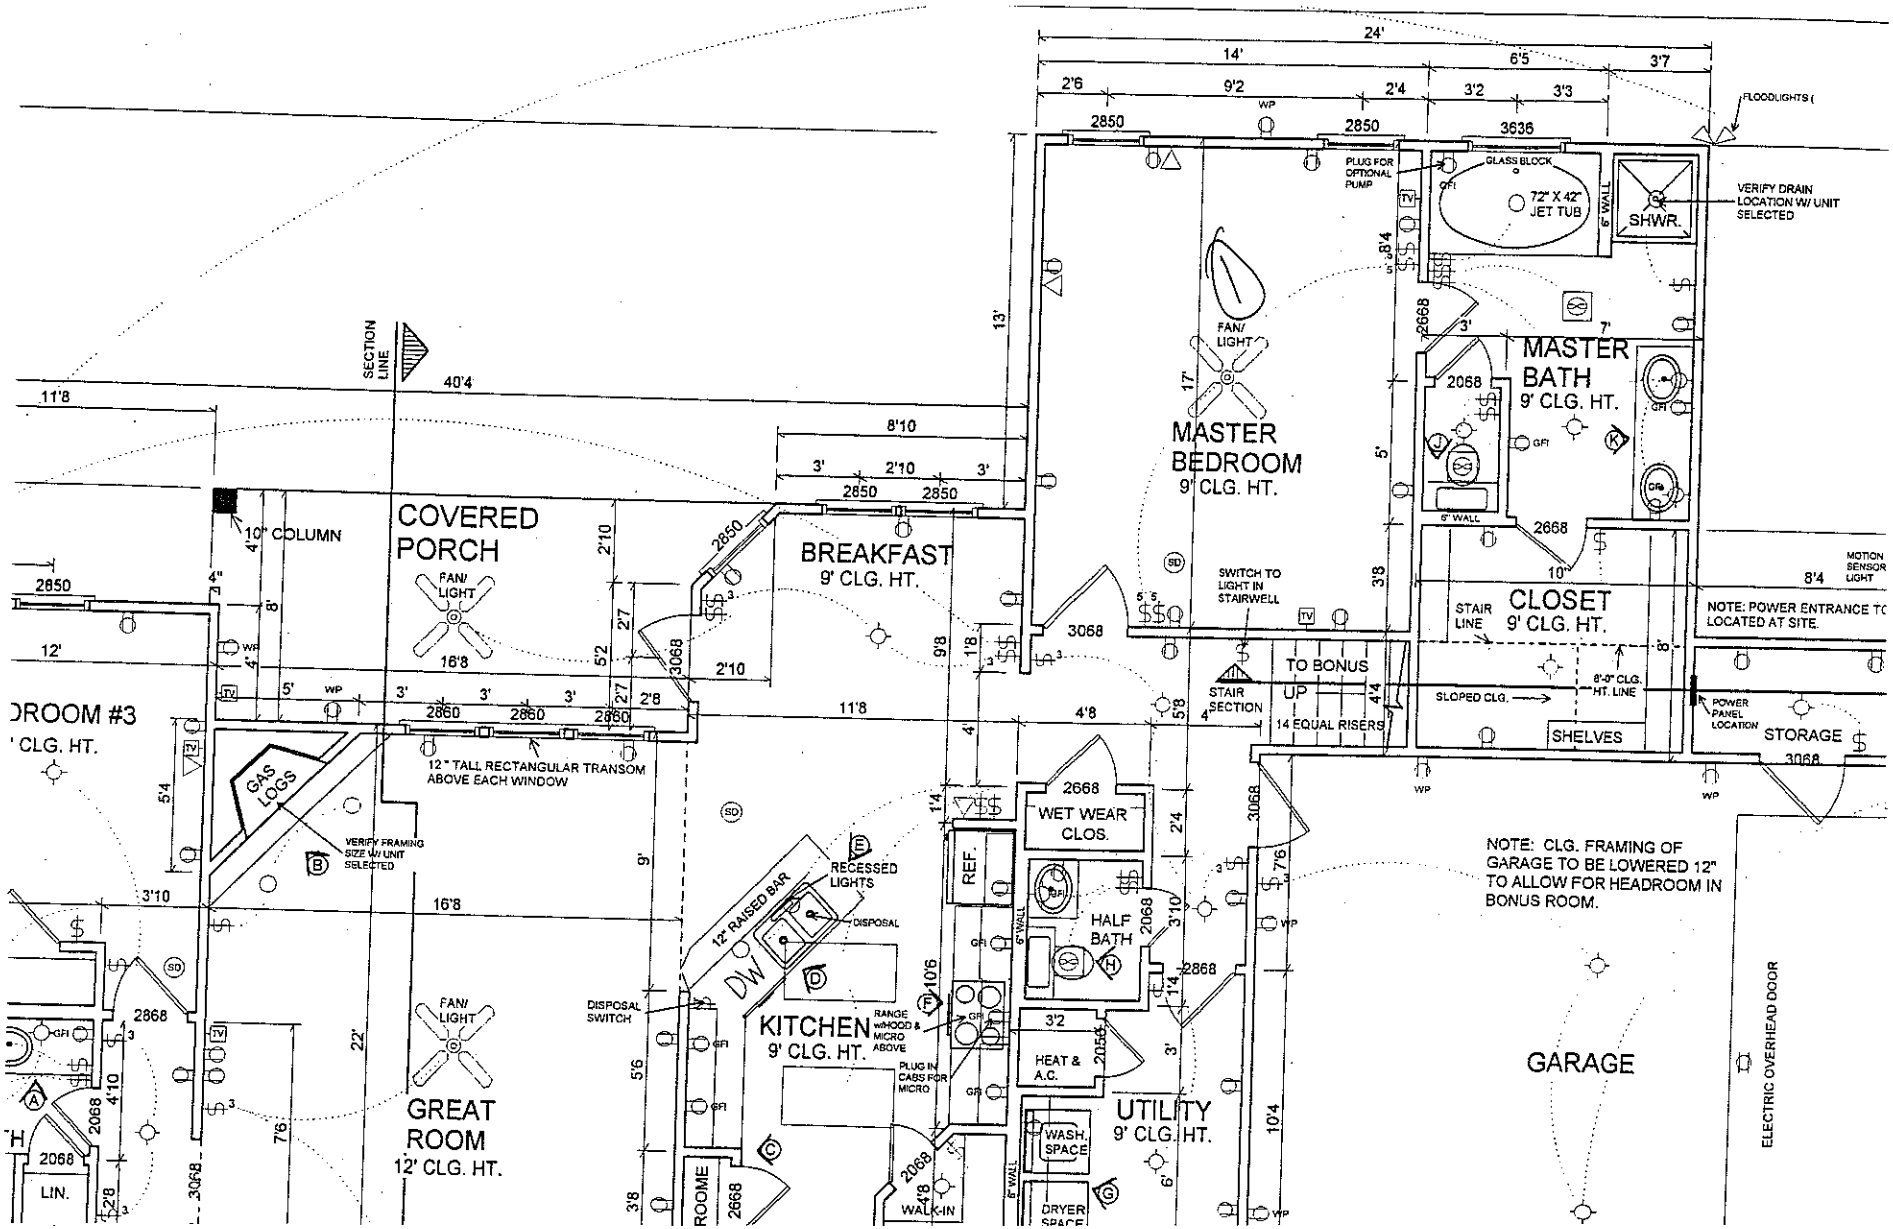
OWNER STATED THIS BATH WILL NOT BE INSTALLED. LC

OUTLINE OF FIRST FLOOR BELOW



NOTE: VERIFY EXACT LOCATION OF HOT WATER HEATER w/OWNER PRIOR TO CONSTRUCTION.


PORCH
FAN/ LIGHT
16'8
BEDROOM #3
9' CLG. HT.
GAS LOGS
VERIFY FRAMING SIZE W/ UNIT SELECTED
12" TALL RECTANGULAR TRANSOM ABOVE EACH WINDOW
CLOSET
HALL BATH
TUB/SHOWER
LIN.
GREAT ROOM
12' CLG. HT.
FOYER
COAT
wROUND TRANSOM
wROUND TRANSOM (OWNER TO SELECT)
BEDROOM #2
9' CLG. HT.
CLOSET
ROUND TRANSOM
COVERED PORCH
SECTION LINE
BREAKFAST
9' CLG. HT.
12" RAISED BAR
RECESSED LIGHTS
DISPOSAL
DISPOSAL SWITCH
KITCHEN
9' CLG. HT.
RANGE w/HOOD & MICRO ABOVE
PLUG IN CABS FOR MICRO
REF.
BROOME
WALK-IN PANTRY
WET WEAR CLOS.
HALF BATH
HEAT & A.C.
WASH. SPACE
DRYER SPACE
220 VOLT
PROVIDE VENT FOR DRYER
UTILITY
9' CLG. HT.
DINING
9' CLG. HT.
ROUND TRANSOM
FLOODLIGHTS
SWITCH TO LIGHT IN STAIRWELL
STAIR LINE
CLOSET
9' CLG. HT.
TO BONUS
UP
14 EQUAL RISERS
STAIR SECTION
SLOPED CLG.
8'-0" CLG. HT. LINE
SHELVES
GARAGE
NOTE: CLG. FRAMIN
GARAGE TO BE LOW
TO ALLOW FOR HEA
BONUS ROOM.
72'8


COVERED PORCH
10" COLUMN
FAN/ LIGHT
16'8
12" TALL RECTANGULAR TRANSOM ABOVE EACH WINDOW
GAS LOGS
VERIFY FRAMING SIZE W/ UNIT SELECTED
GREAT ROOM
12' CLG. HT.
BREAKFAST
9' CLG. HT.
SECTION LINE
40'4
11'8
8'10
2'10
2850
3068
2'10
9'8
1'8
5'2
2'7
2'8
5'8
4'8
11'8
4'
4'4
5'4
9'
3'10
16'8
22'
7'6
5'6
3'8
2868
2668
4'10
2'8
LIN.
2068
3068
OROOM #3
' CLG. HT.
MASTER BEDROOM
9' CLG. HT.
FAN/ LIGHT
17'
13'
24'
14'
6'5
3'7
2'6
9'2
2'4
3'2
3'3
3636
FLOODLIGHTS (
PLUG FOR OPTIONAL PUMP
GLASS BLOCK
72" X 42" JET TUB
6" WALL
SHWR.
VERIFY DRAIN LOCATION W/ UNIT SELECTED
8'4
MASTER BATH
9' CLG. HT.
GFI
6'
7'
3'
10"
CLOSET
9' CLG. HT.
STAIR LINE
SWITCH TO LIGHT IN STAIRWELL
NOTE: POWER ENTRANCE TO LOCATED AT SITE.
MOTION SENSOR LIGHT
TO BONUS UP
14 EQUAL RISERS
STAIR SECTION
SLOPED CLG.
8'-9" CLG. HT. LINE
SHELVES
POWER PANEL LOCATION
STORAGE
3068
WET WEAR CLOS.
HALF BATH
3'10
3'2
2056
HEAT & A.C.
WASH. SPACE
DRYER SPACE
WALK-IN
UTILITY
9' CLG. HT.
10'4
KITCHEN
9' CLG. HT.
RANGE w/HOOD & MICRO ABOVE
PLUG IN CABS FOR MICRO
DISPOSAL SWITCH
DISPOSAL
RECESSED LIGHTS
12" RAISED BAR
DW
REF.
10'6
1'4
2'4
7'6
NOTE: CLG. FRAMING OF GARAGE TO BE LOWERED 12" TO ALLOW FOR HEADROOM IN BONUS ROOM.
GARAGE
ELECTRIC OVERHEAD DOOR
WP
SD
TV