
PRESSURE MANIFOLD DESIGN

ATTACHMENT TO P.D.# 181023

TAX MAP # 4775022344

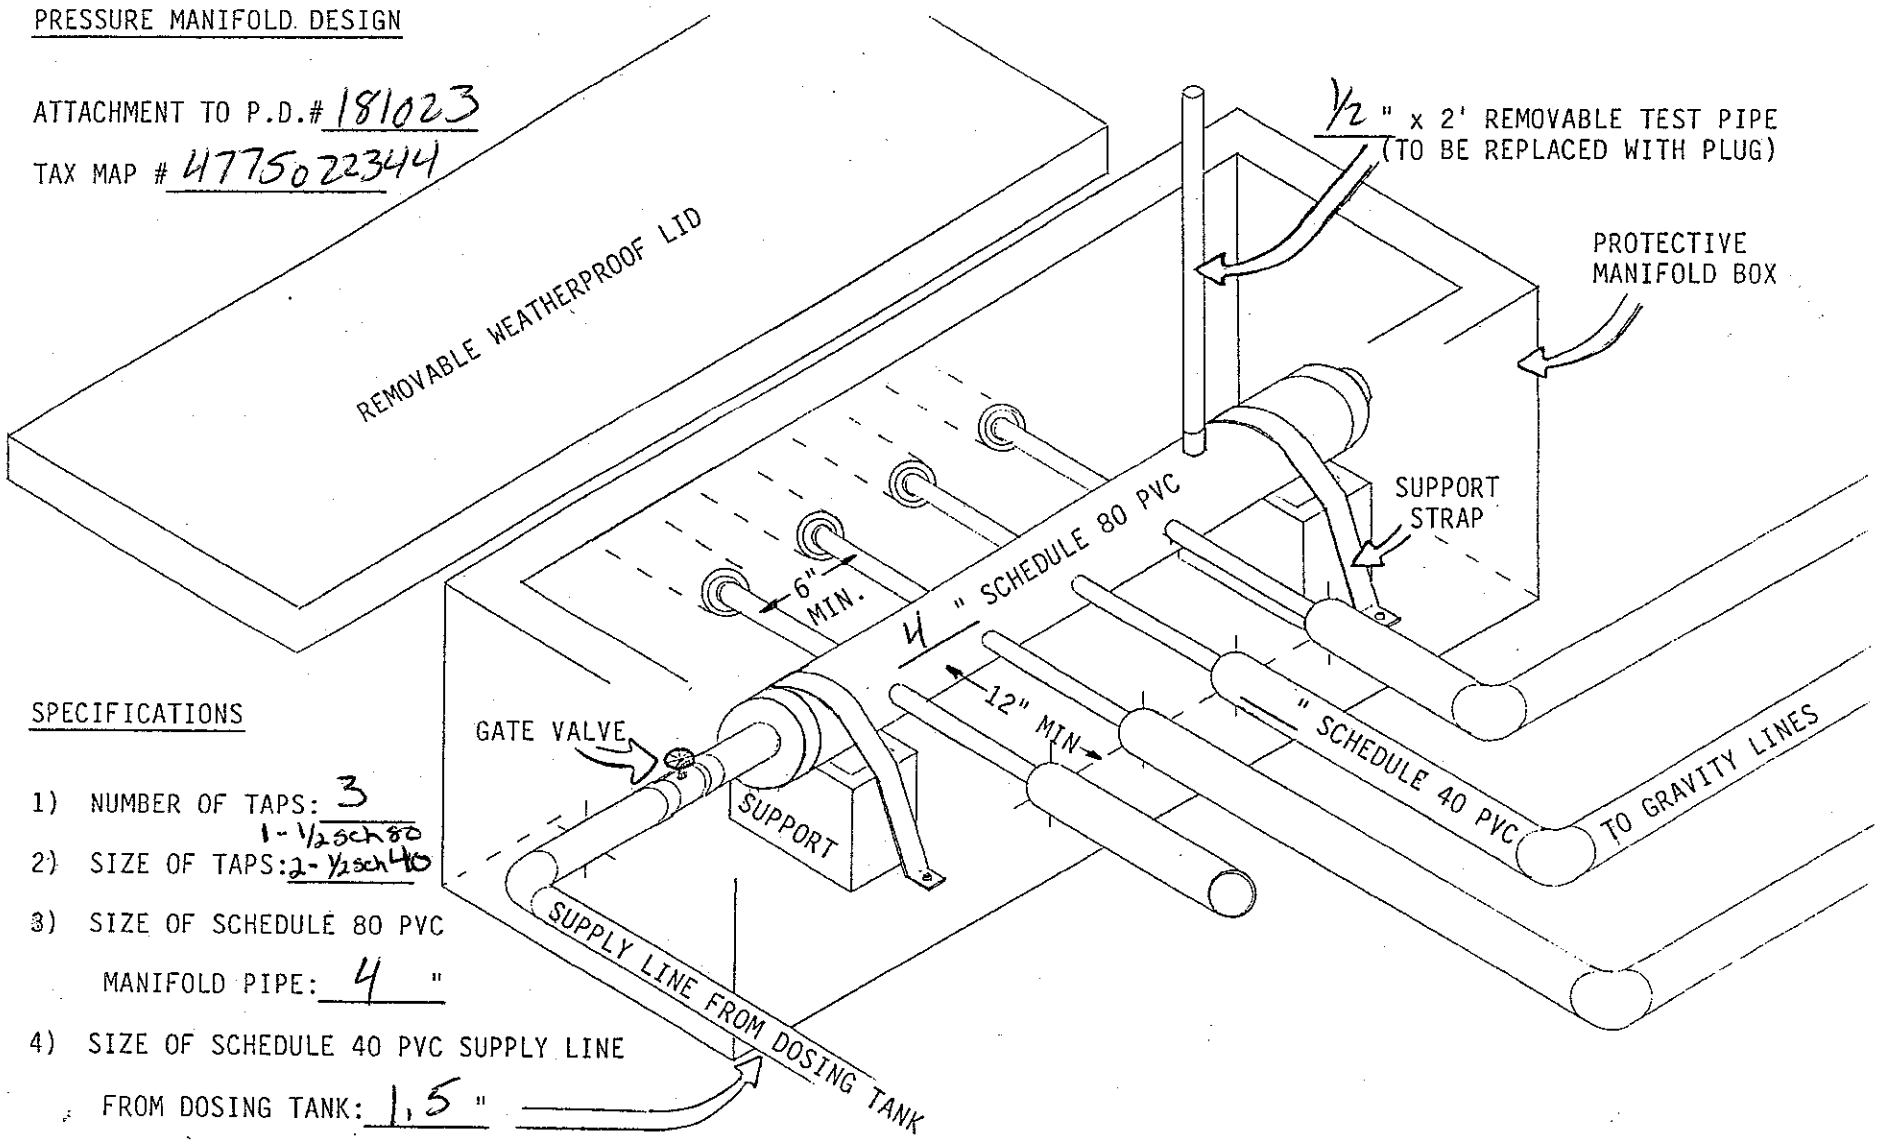

SPECIFICATIONS

1) NUMBER OF TAPS: 3
1-1½ sch 80
2) SIZE OF TAPS: 2-½ sch 40
3) SIZE OF SCHEDULE 80 PVC
MANIFOLD PIPE: 4 "
4) SIZE OF SCHEDULE 40 PVC SUPPLY LINE
FROM DOSING TANK: 1.5 "