
9'-0" CEILING HEIGHT FIRST FLOOR

6'-10" HEADER HEIGHT FIRST FLOOR

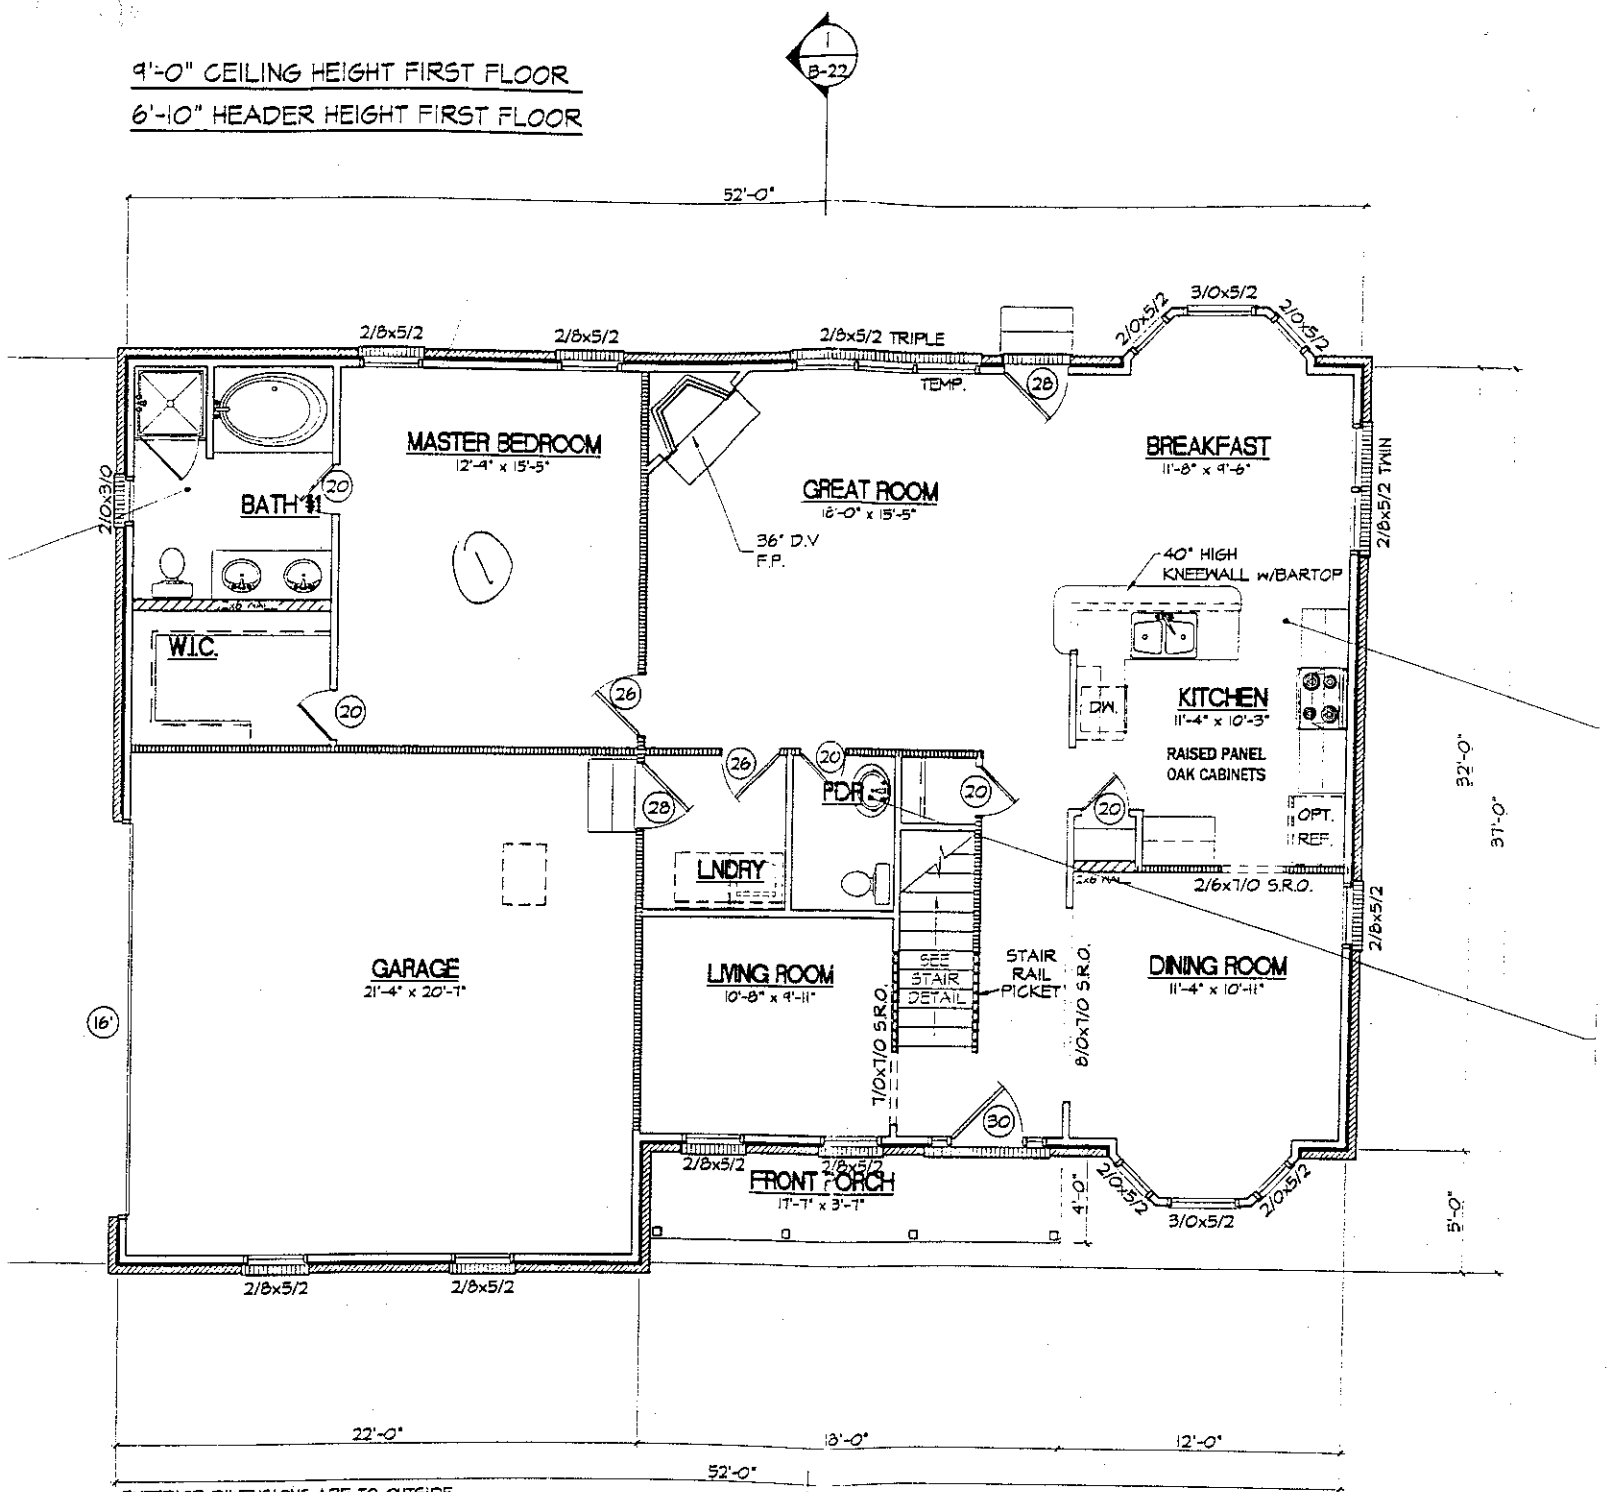

EXTERIOR DIMENSIONS ARE TO OUTSIDE OF 1/2" SHEATHING. INTERIOR DIMENSIONS ARE TO FACE OF 3 1/2" STUD.

APPROVED 4 BEDROOM


Acknowledgement Of Plans Submittal ONLY!

Date 7-23-03

Date 7/24/03

DF

DATE ESTIMATOR: _____ SIGN OFF DATE BUILDER: _____ SIGN OFF DATE

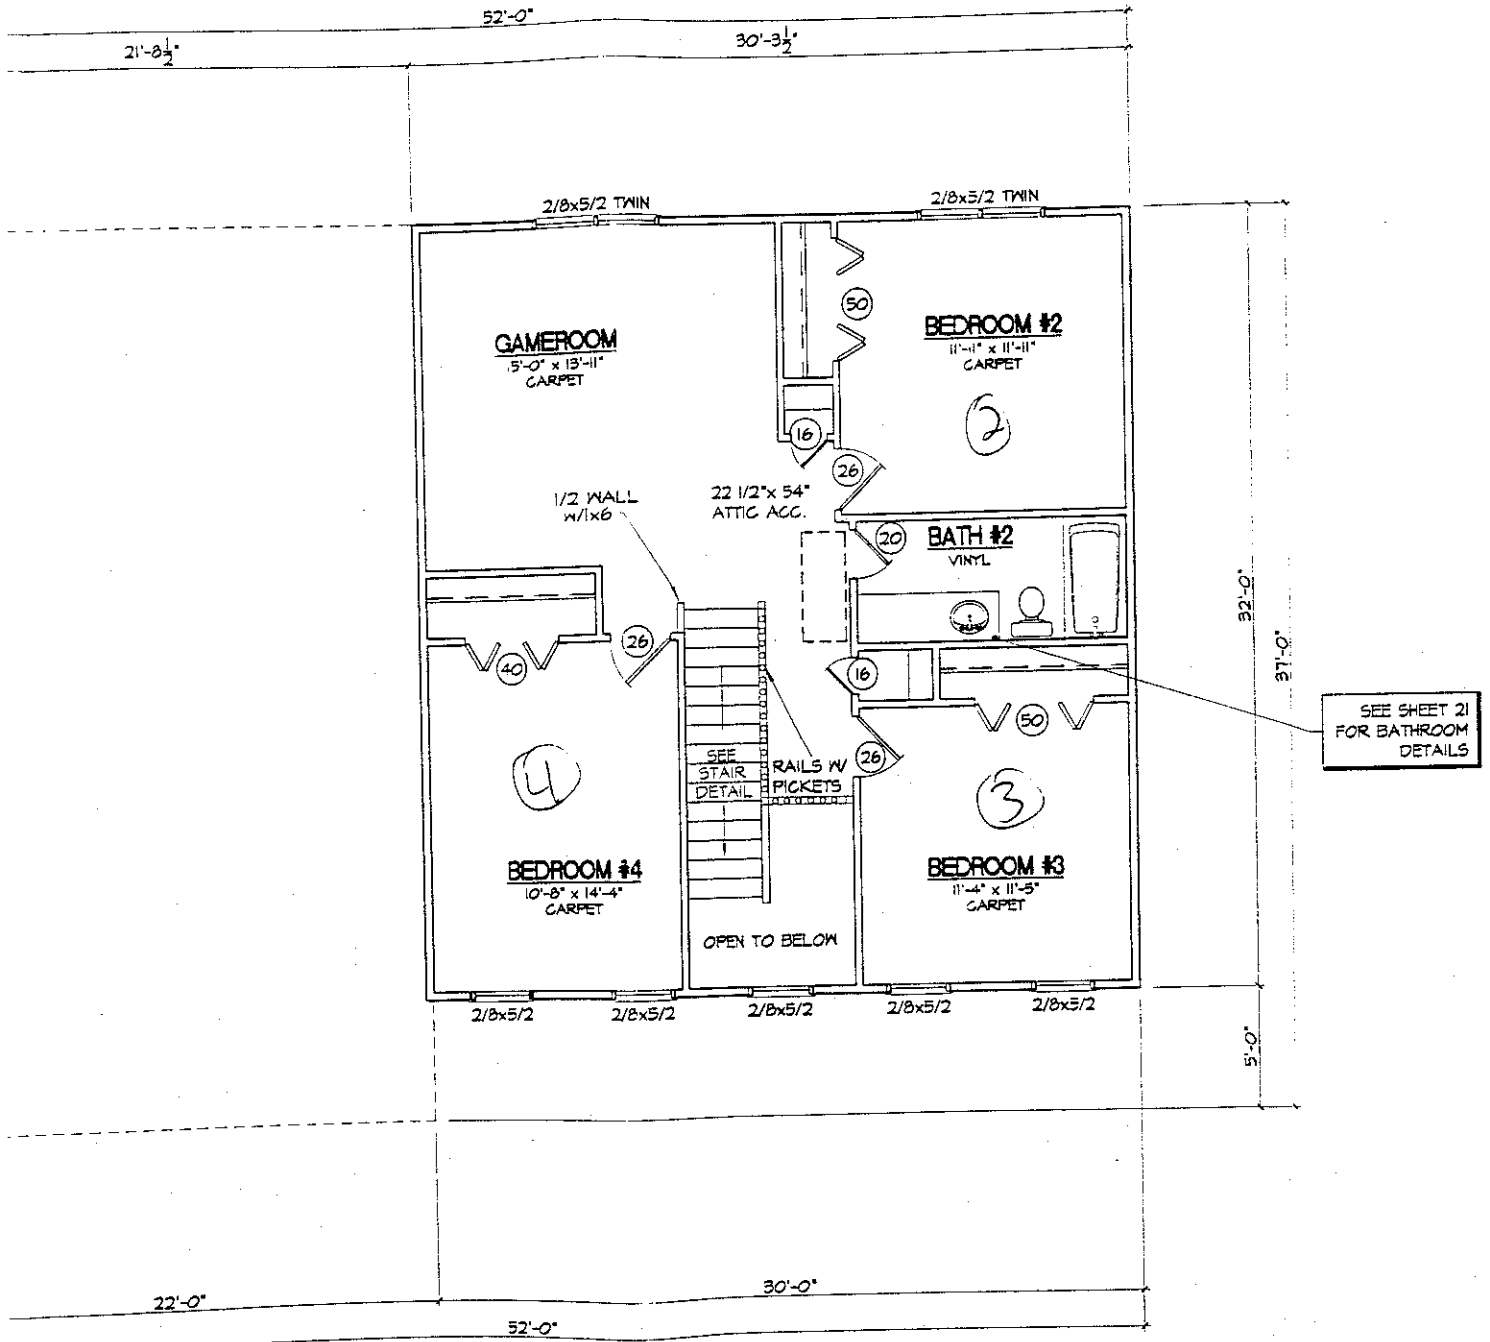

DIMENSIONS ARE TO OUTSIDE
EATHING. INTERIOR DIMENSIONS
CE OF 3 1/2" STUD.