HOUSE HAS BASEMENT
UNFINISHED

1ST FLOOR


PAGE 1


* APPROVED 3 BEDROOM HOUSE

Acknowledgement Of
Plans Submittal ONLY!

Date 02-07-03

Date 2-11-03

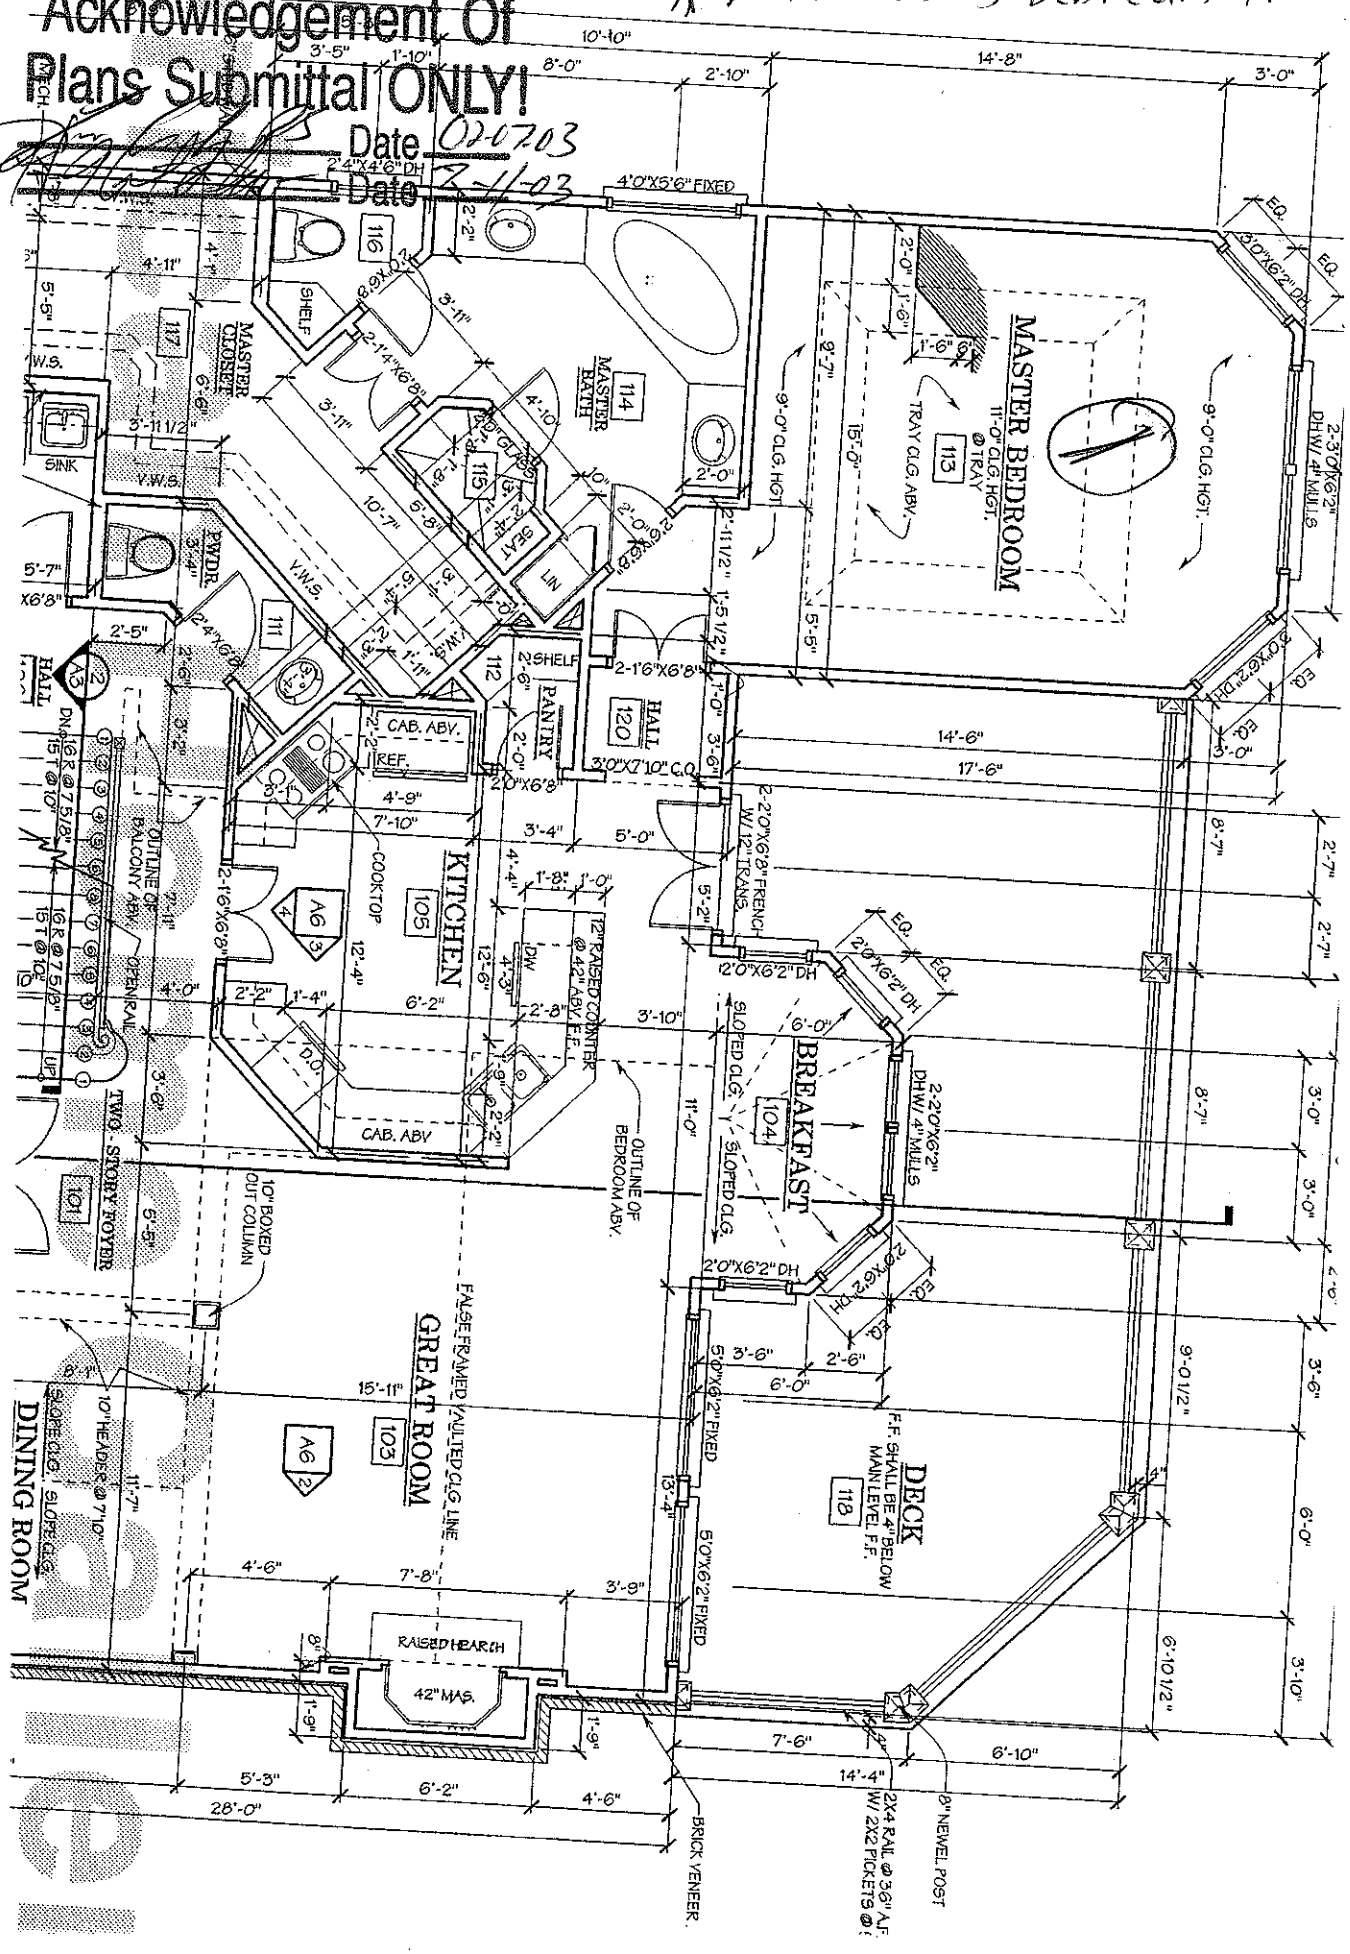

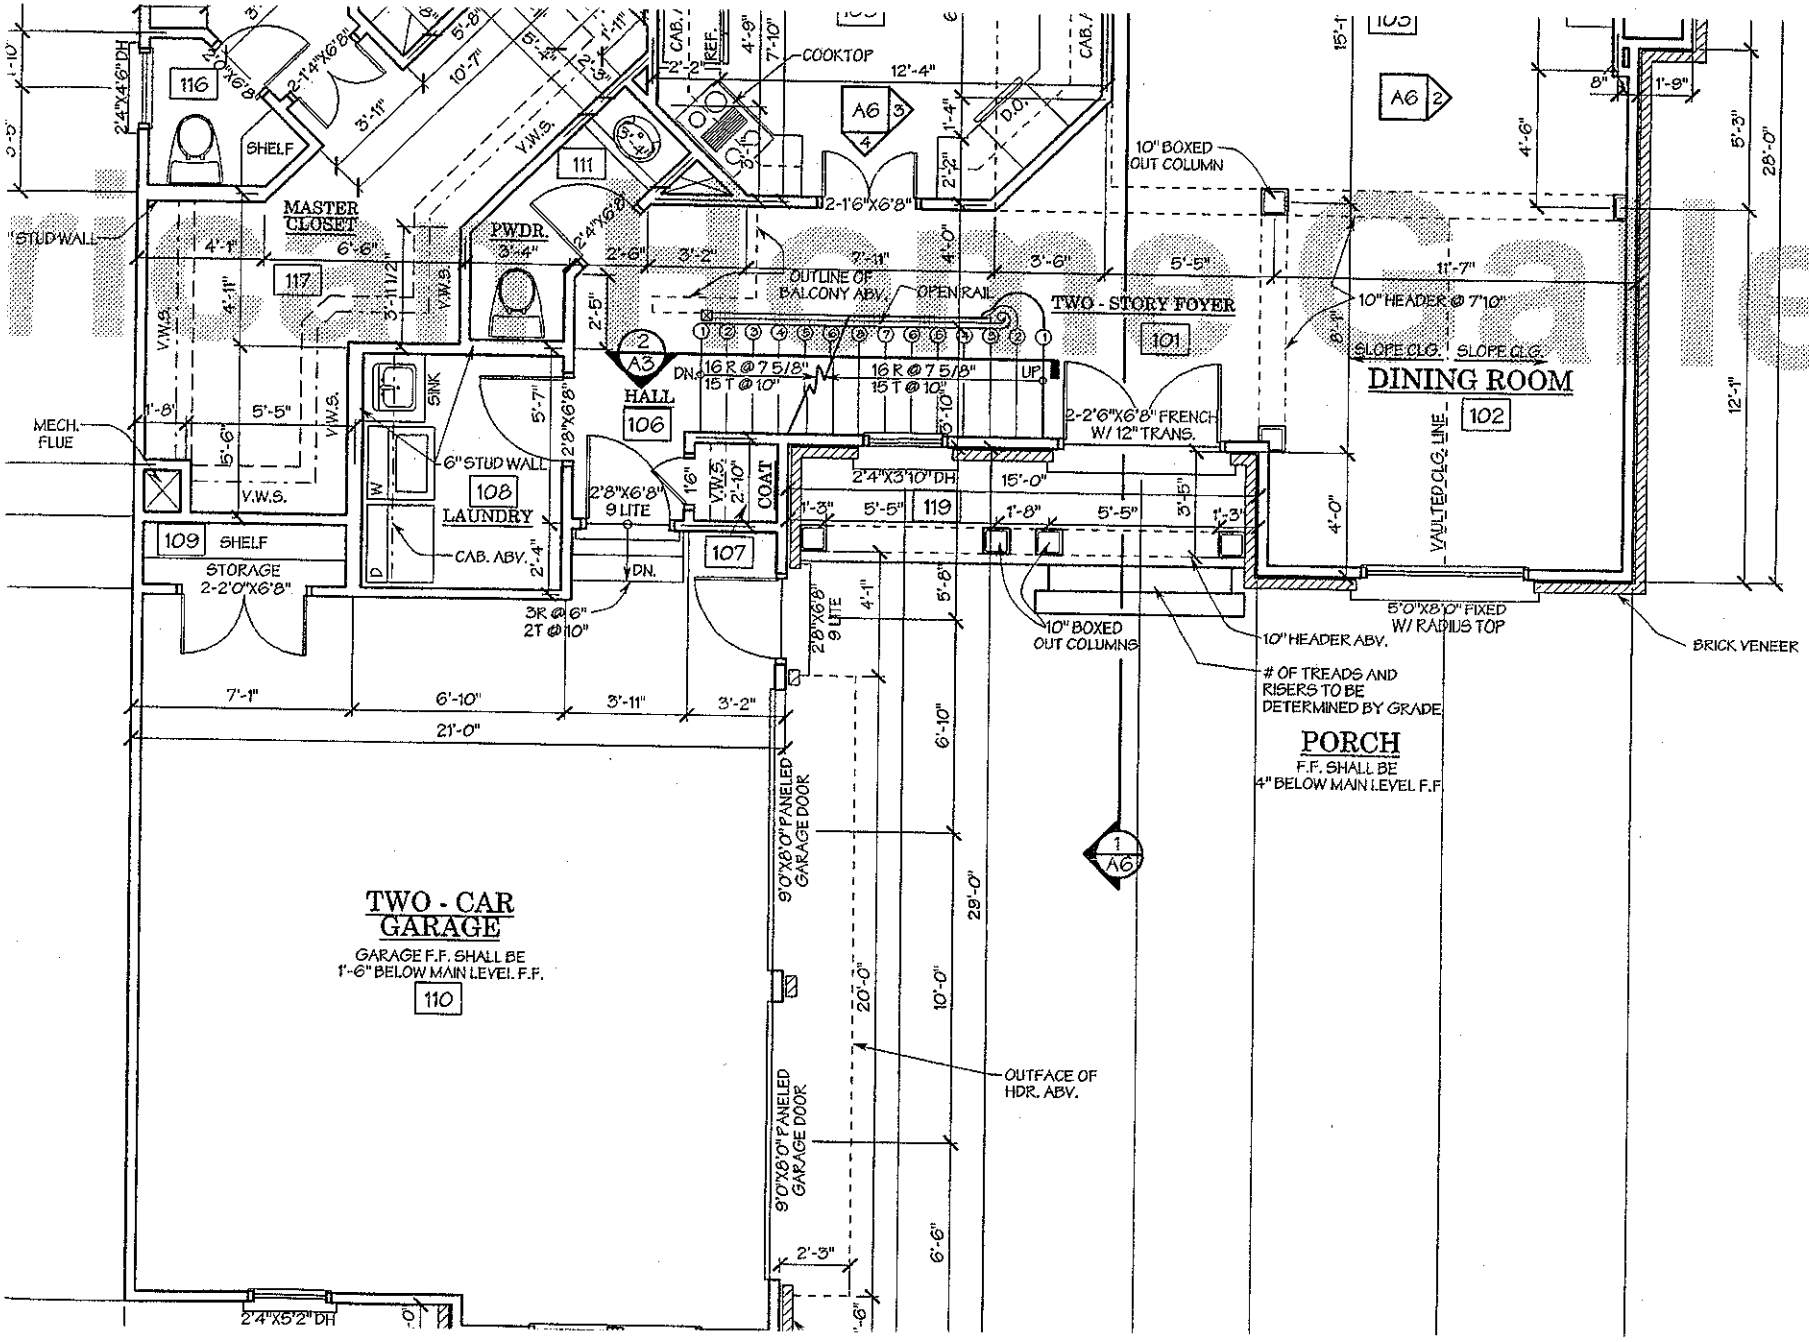


1st Floor
Plan

## NOTE:

SIZE OF STAIR RISERS MAY VARY ACCORDING TO SIZE OF FLOOR SYSTEM USED.

ALL WALLS SHALL B
2x4 WOOD STUDS, UN

ALL ANGLED WALLS
ON 45° ANGLE, U.N.O.


ALL CLG. HGTS. SHA
BE 9'-0" UNO.


## AREA SUM

| | |
|---|---|
| MAIN LEVEL | |
| UPPER LEVEL | |
| TOTAL | |

(not included)
UFINISHED/BONUS
OPEN

2ND FLOOR
PAGE 3

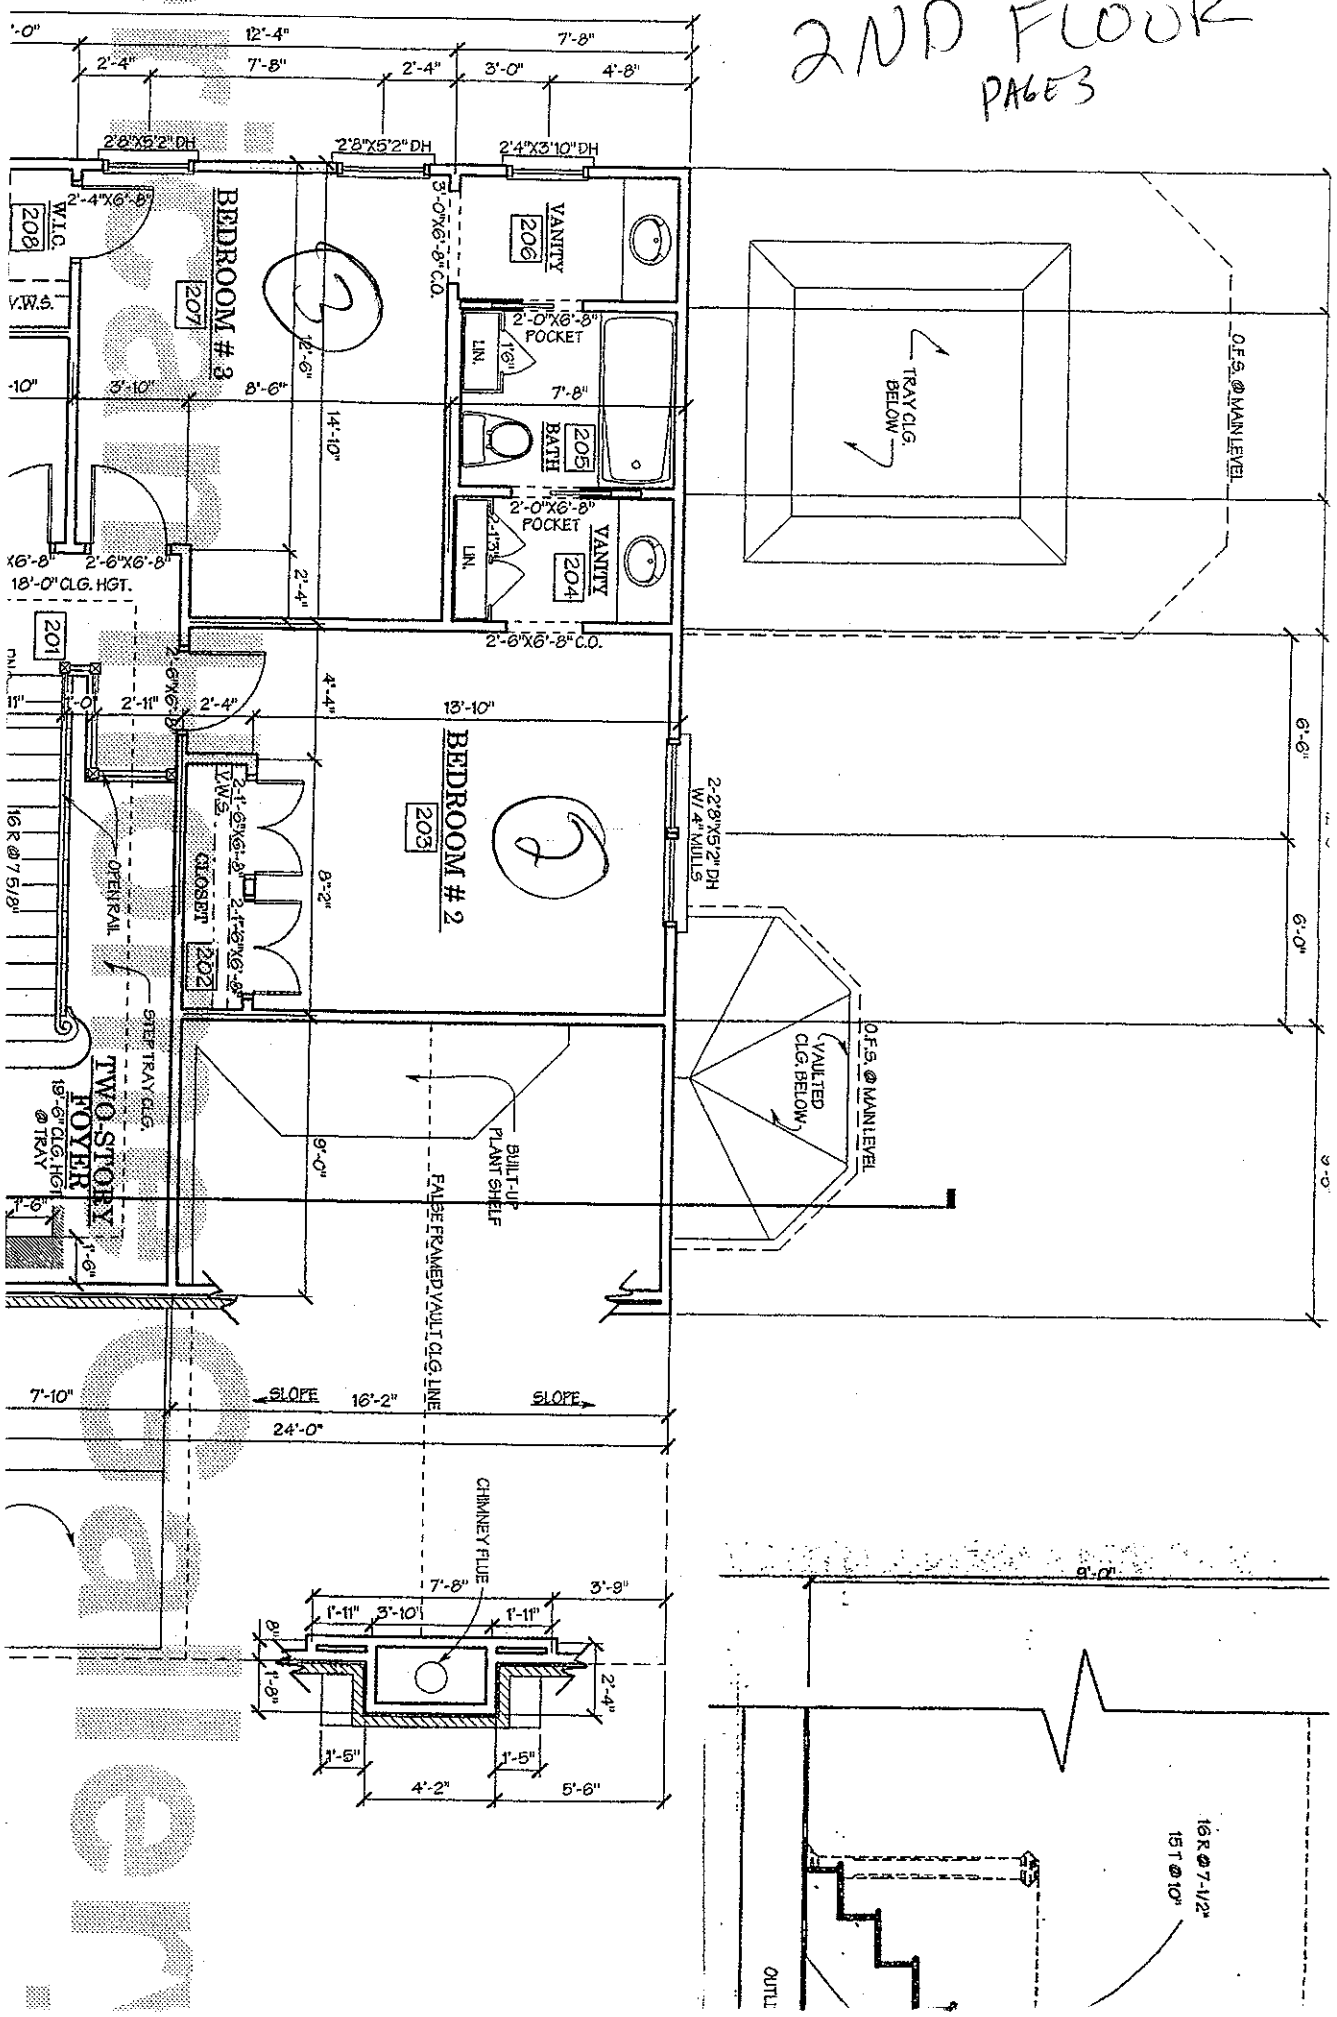

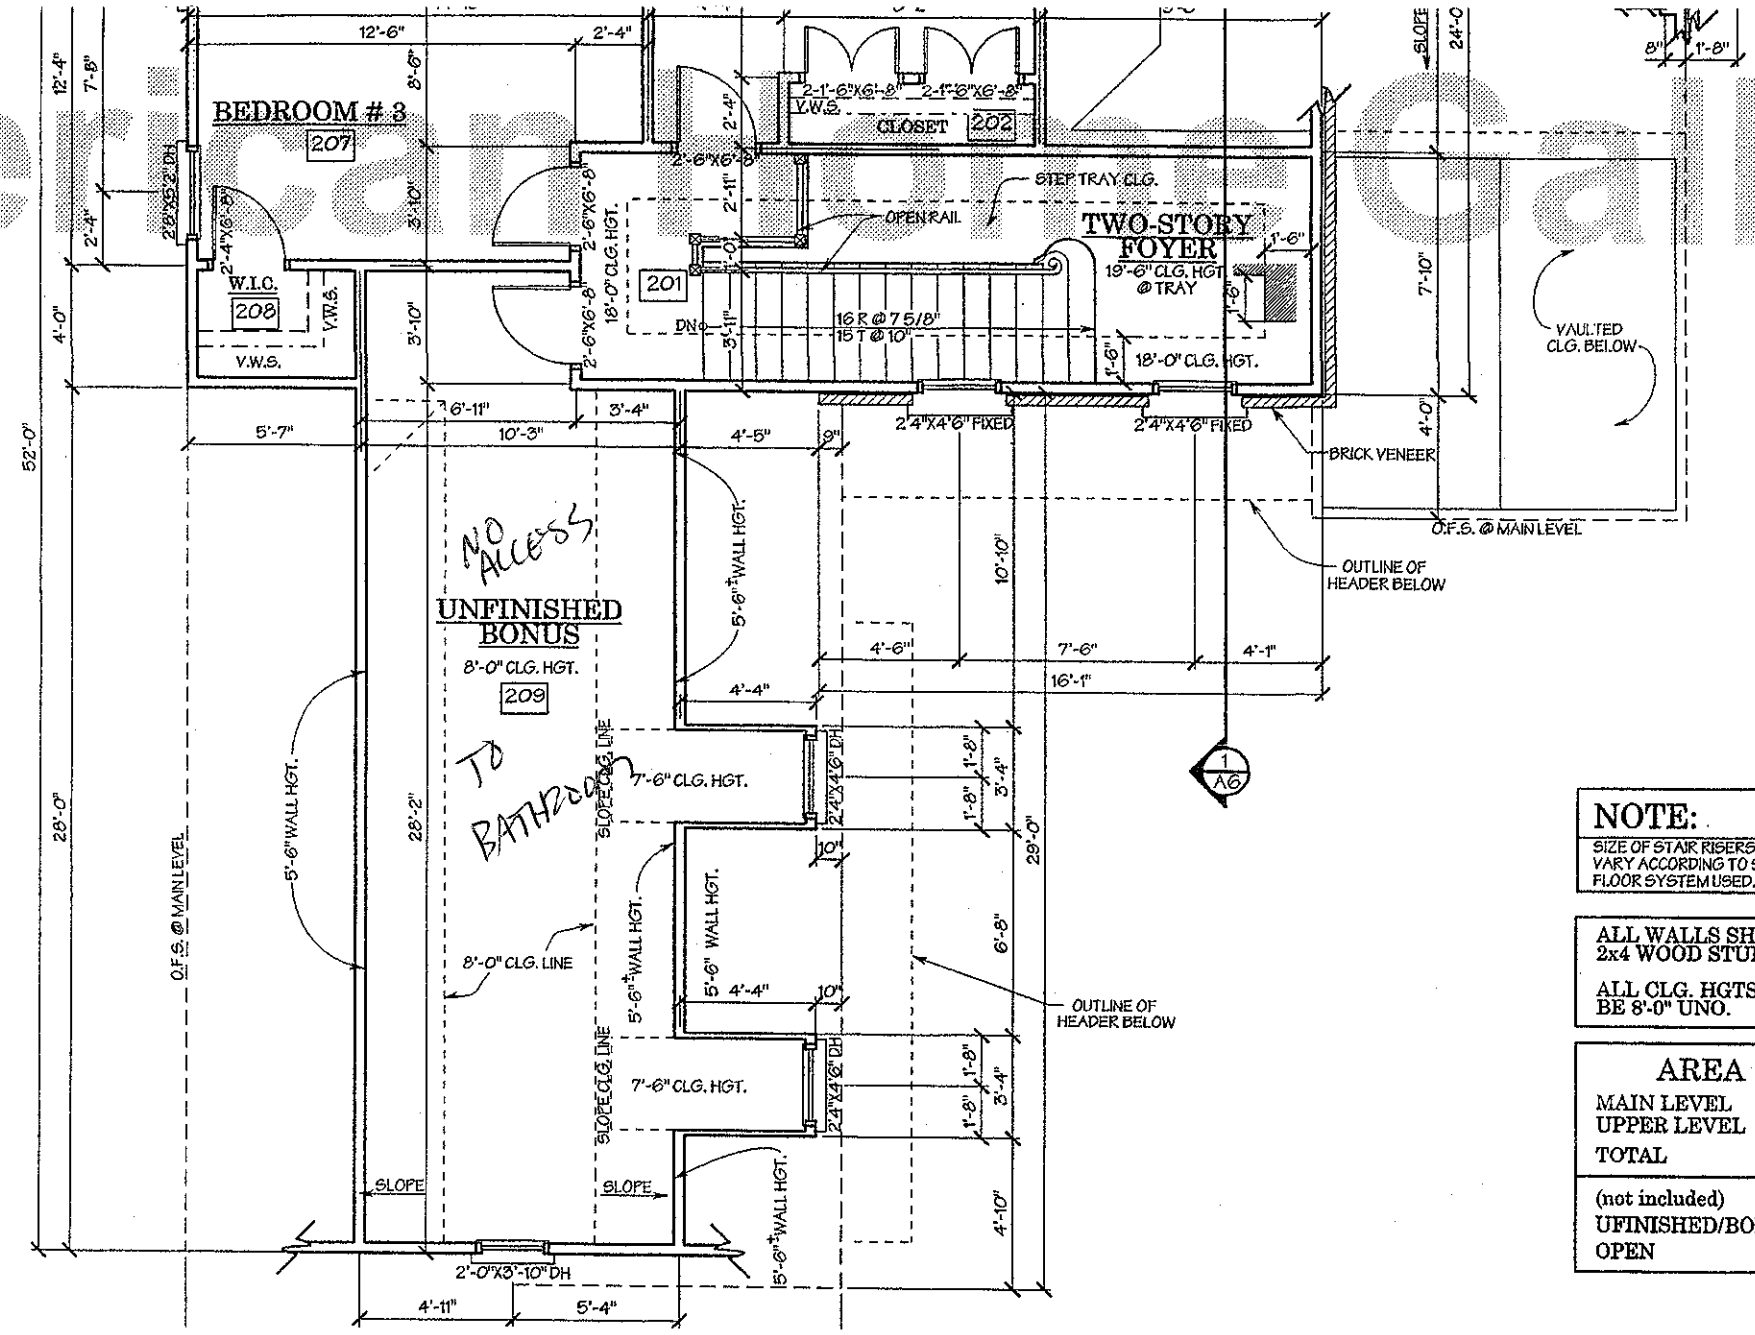


2ND FLOOR PAGE 4

**NOTE:**
SIZE OF STAIR RISERS MAY VARY ACCORDING TO SIZE OF FLOOR SYSTEM USED.


ALL WALLS SHALL BE 2x4 WOOD STUDS, UNO

ALL CLG. HGTS. SHALL BE 8'-0" UNO.

## AREA SUMMARY

| | |
|---|---|
| MAIN LEVEL | 1,6 |
| UPPER LEVEL | 57 |
| TOTAL | 2,18 |
| (not included) | |
| UFINISHED/BONUS | 354 |
| OPEN | 132 |

BASEMENT IS UNFINISHED

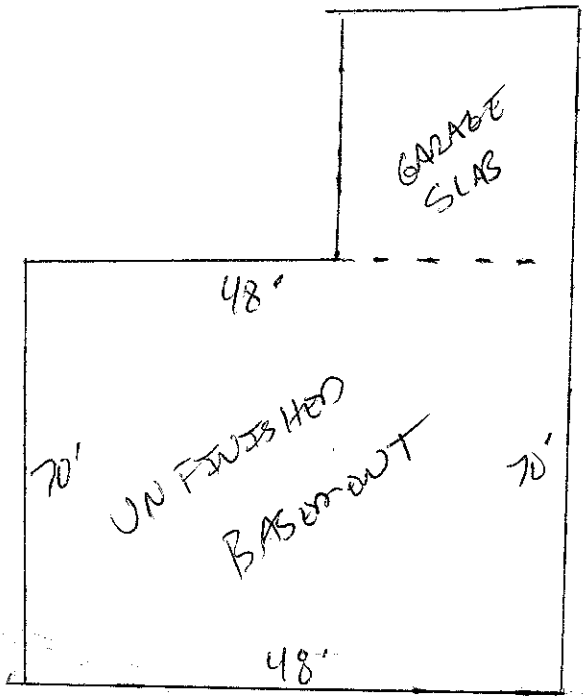


SIGNED

X _____