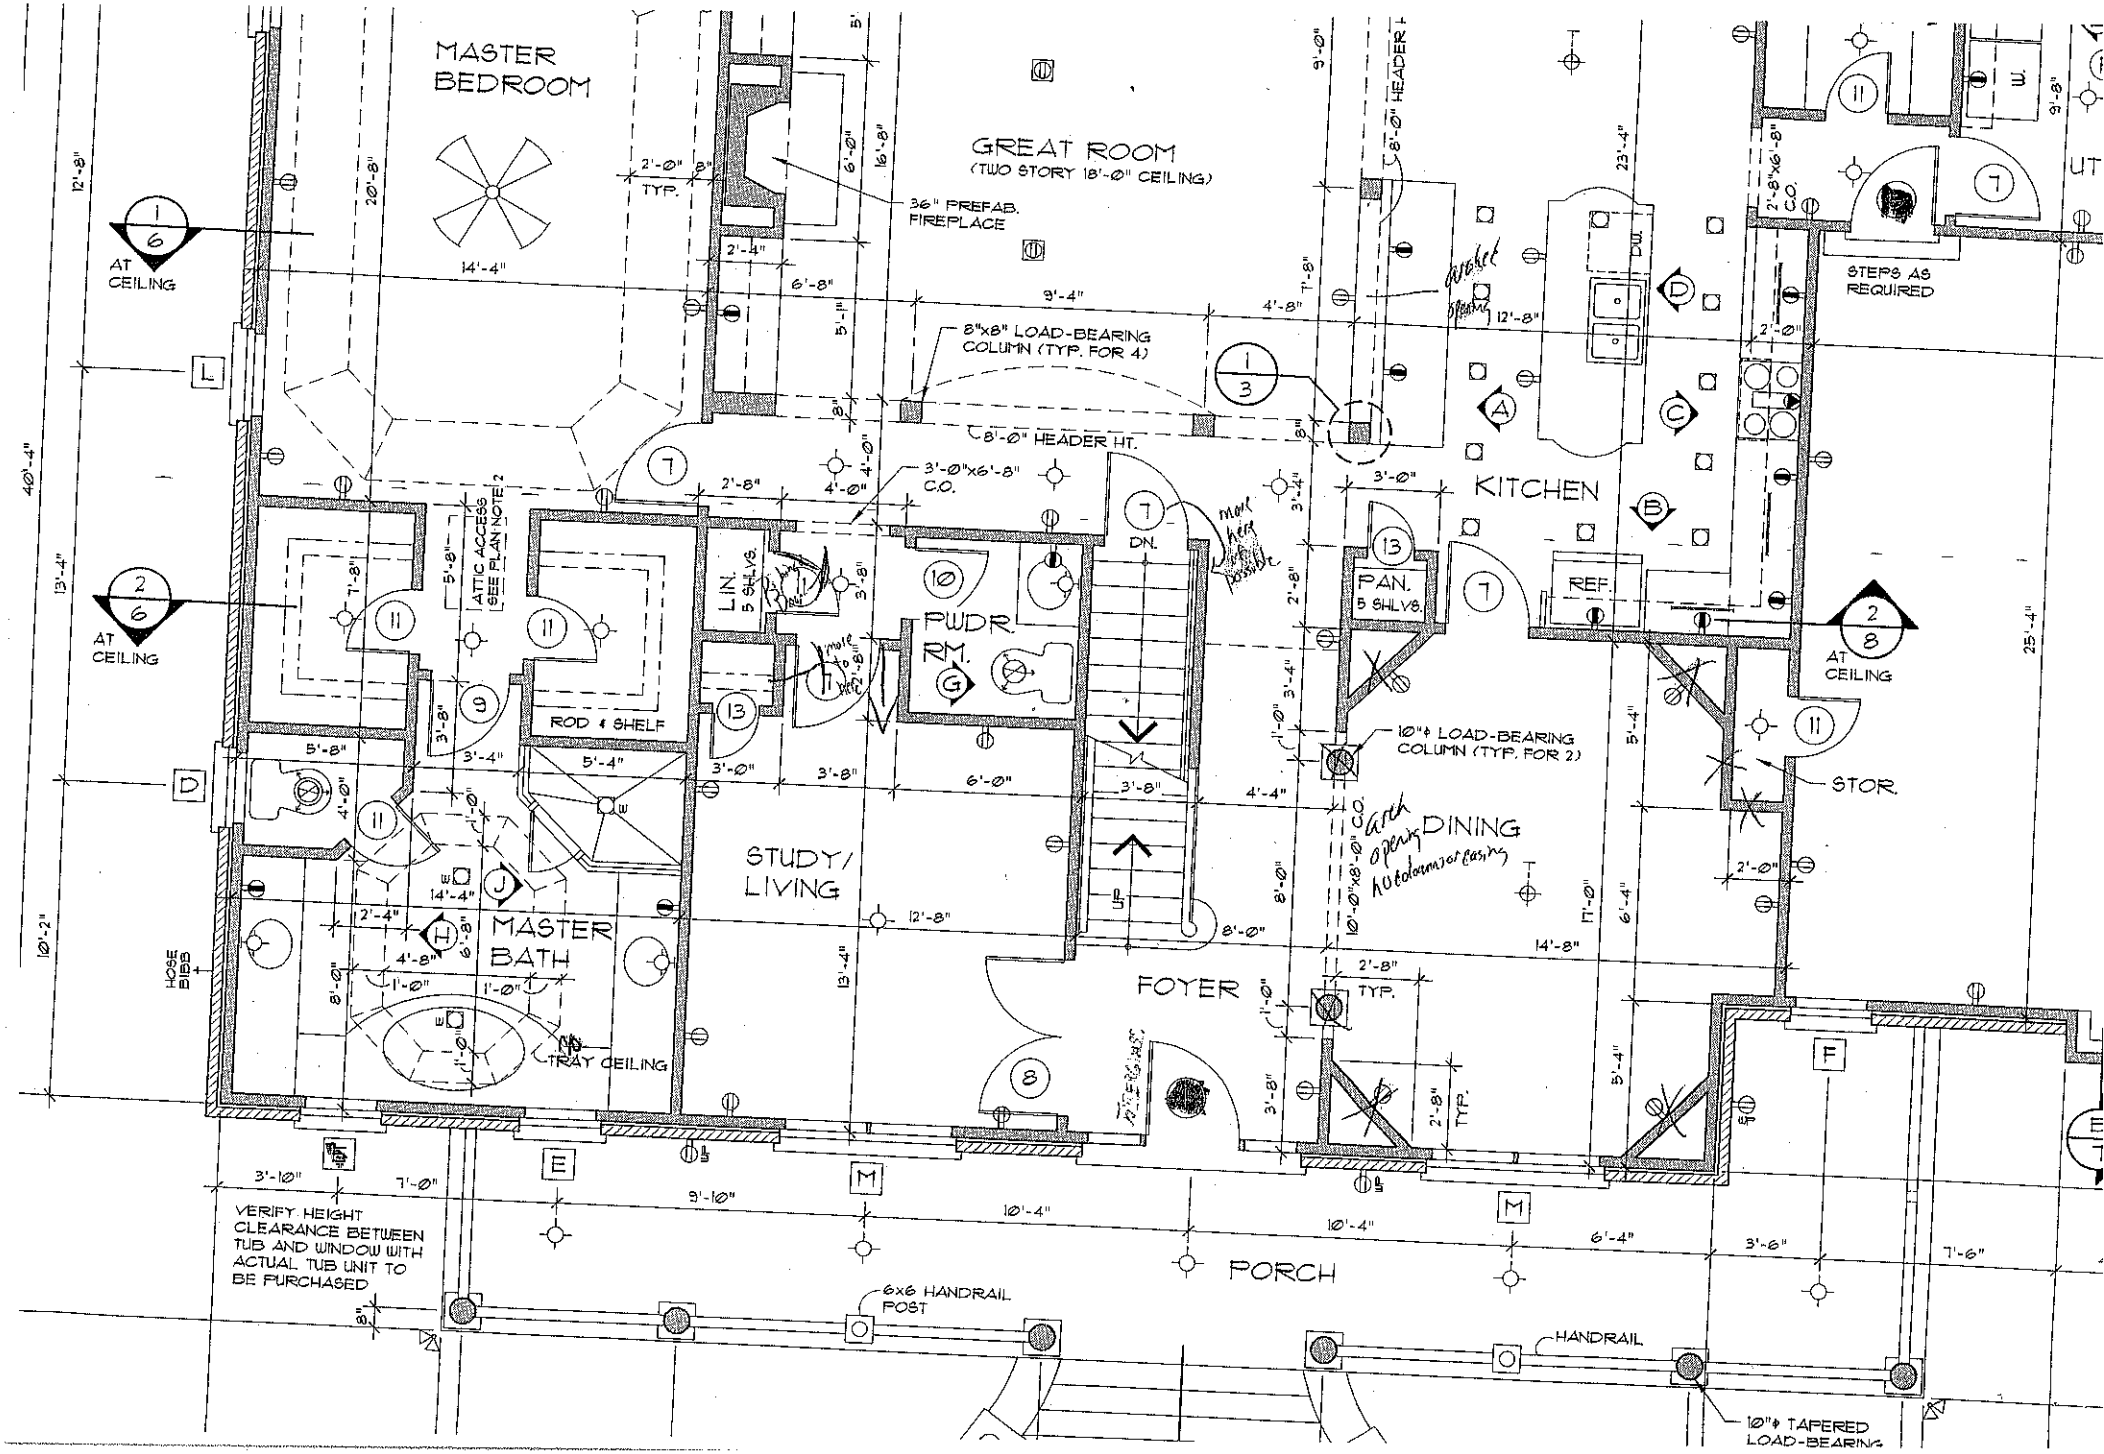
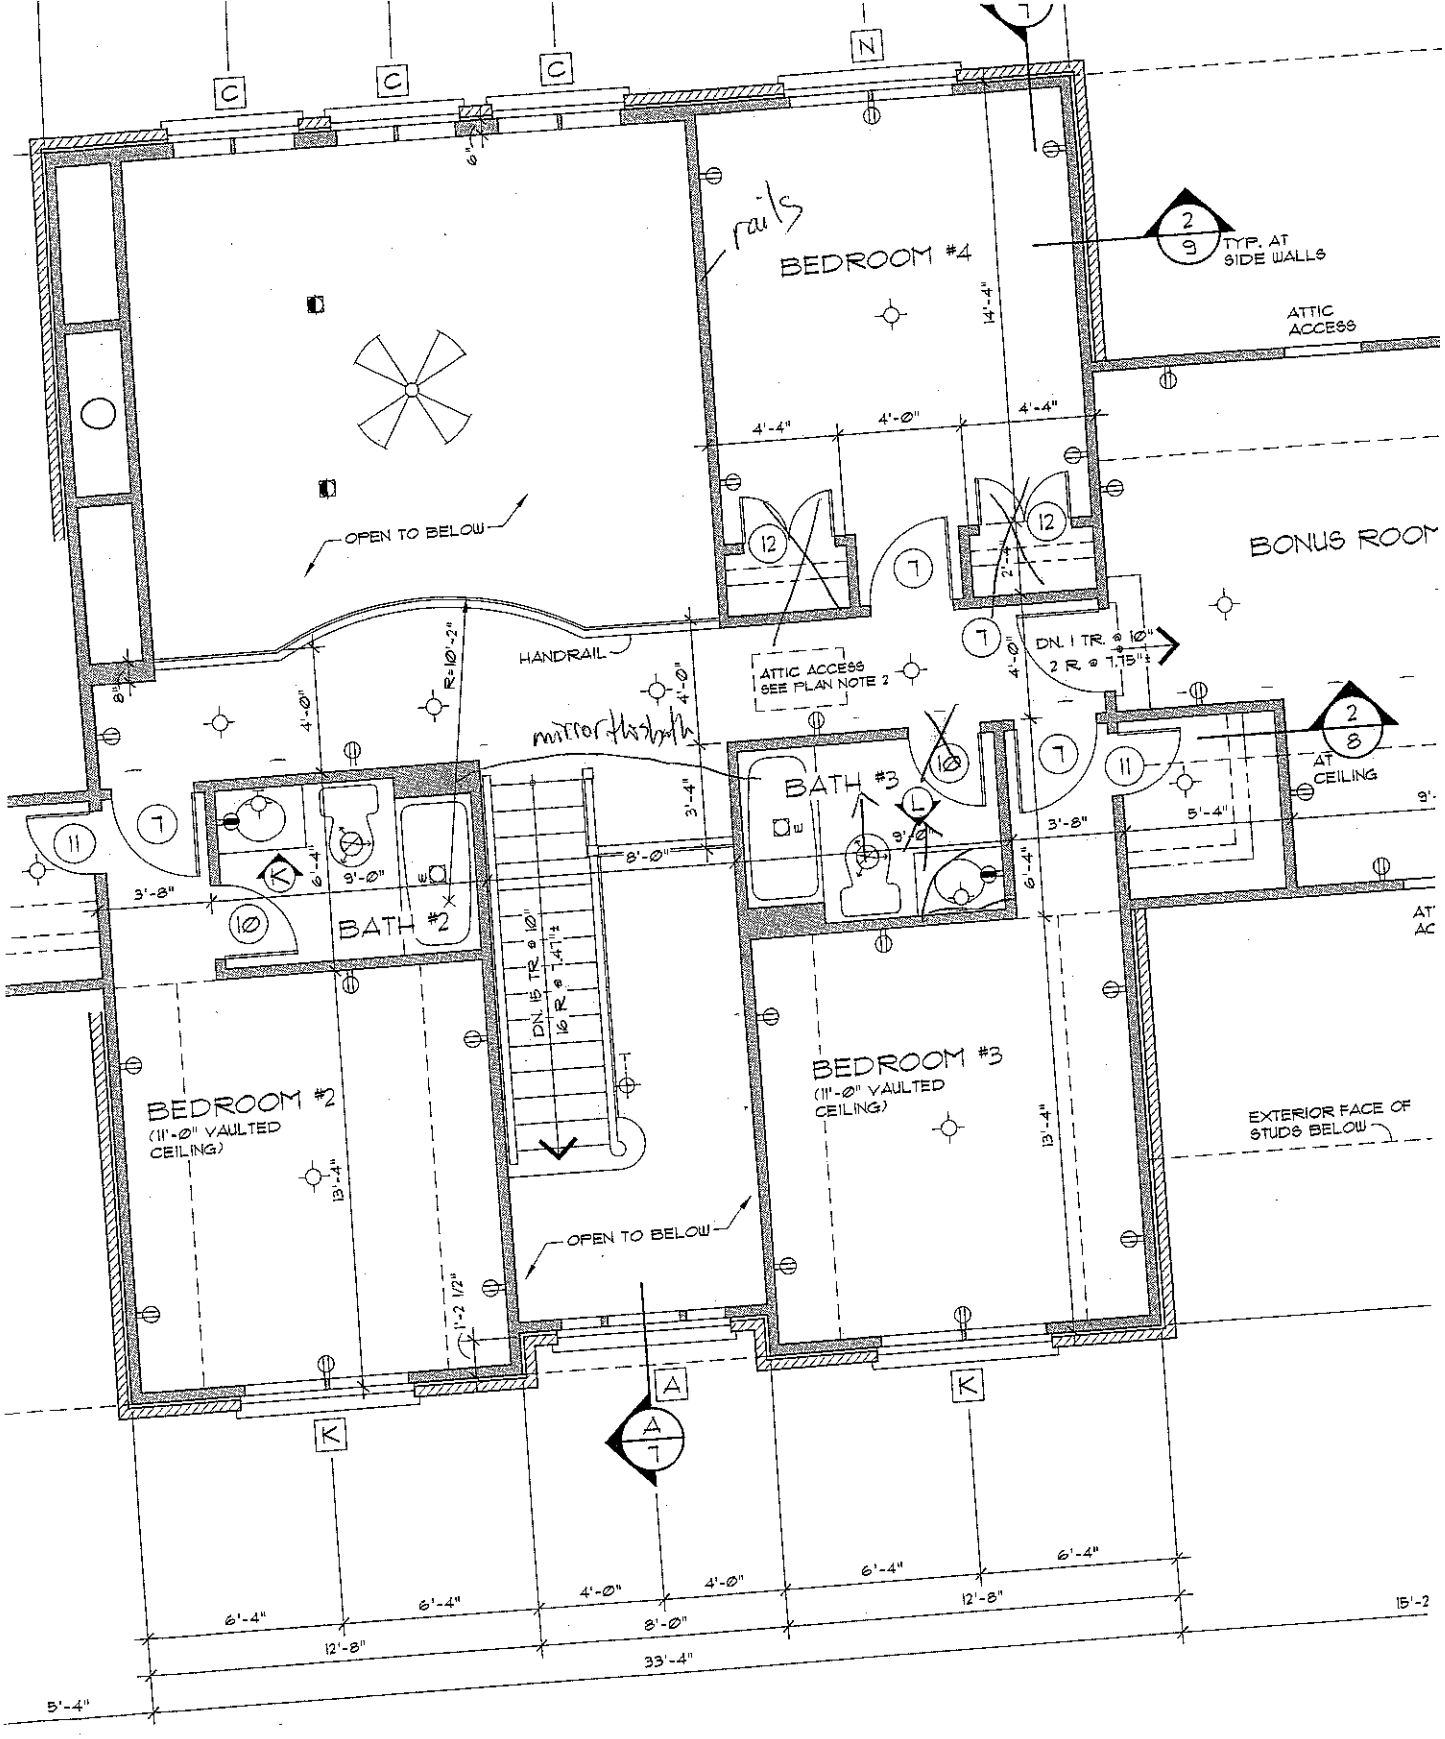

MASTER BEDROOM
GREAT ROOM
(TWO STORY 18'-0" CEILING)
36" PREFAB. FIREPLACE
8"x8" LOAD-BEARING COLUMN (TYP. FOR 4)
8'-0" HEADER HT.
9'-0" HEADER
3'-0"x6'-8" C.O.
2'-8"x6'-8" C.O.
STEPS AS REQUIRED
KITCHEN
PAN. 5 SHLVS.
REF.
LIN. 5 SHLVS.
PWDR RM.
ATTIC ACCESS (SEE PLAN NOTE 2)
ROD & SHELF
10"ϕ LOAD-BEARING COLUMN (TYP. FOR 2)
STOR.
DINING
STUDY/ LIVING
MASTER BATH
TRAY CEILING
FOYER
PORCH
6x6 HANDRAIL POST
HANDRAIL
10"ϕ TAPERED LOAD-BEARING
VERIFY HEIGHT CLEARANCE BETWEEN TUB AND WINDOW WITH ACTUAL TUB UNIT TO BE PURCHASED
HOSE BIBB
AT CEILING



SECOND FLOOR PLAN

1/4" = 1'-0"