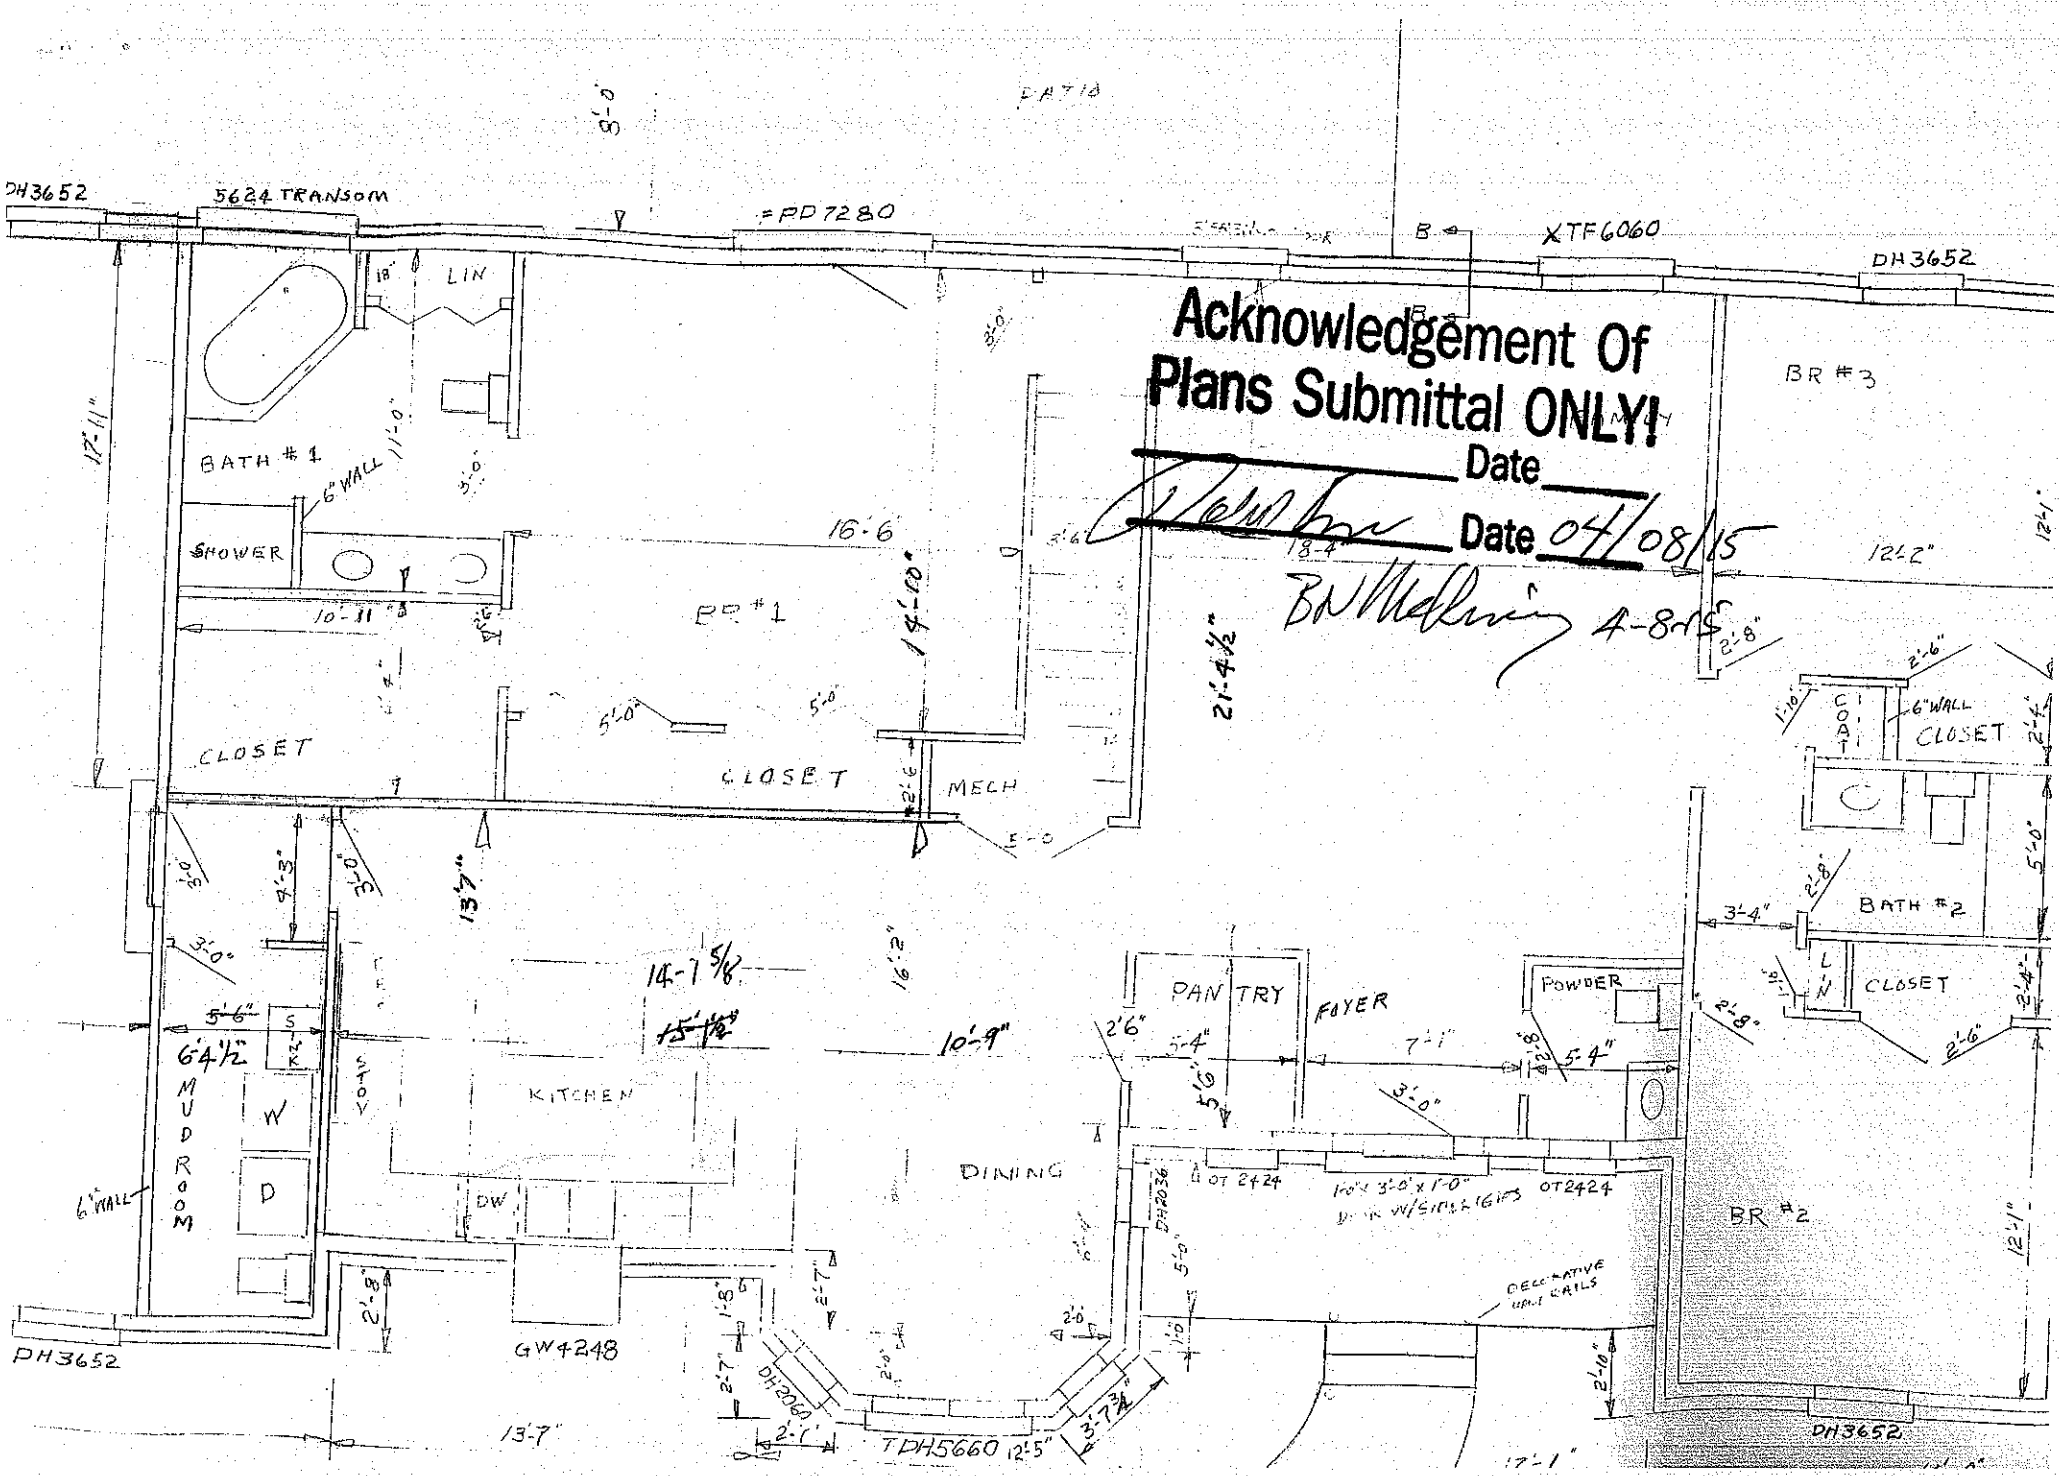
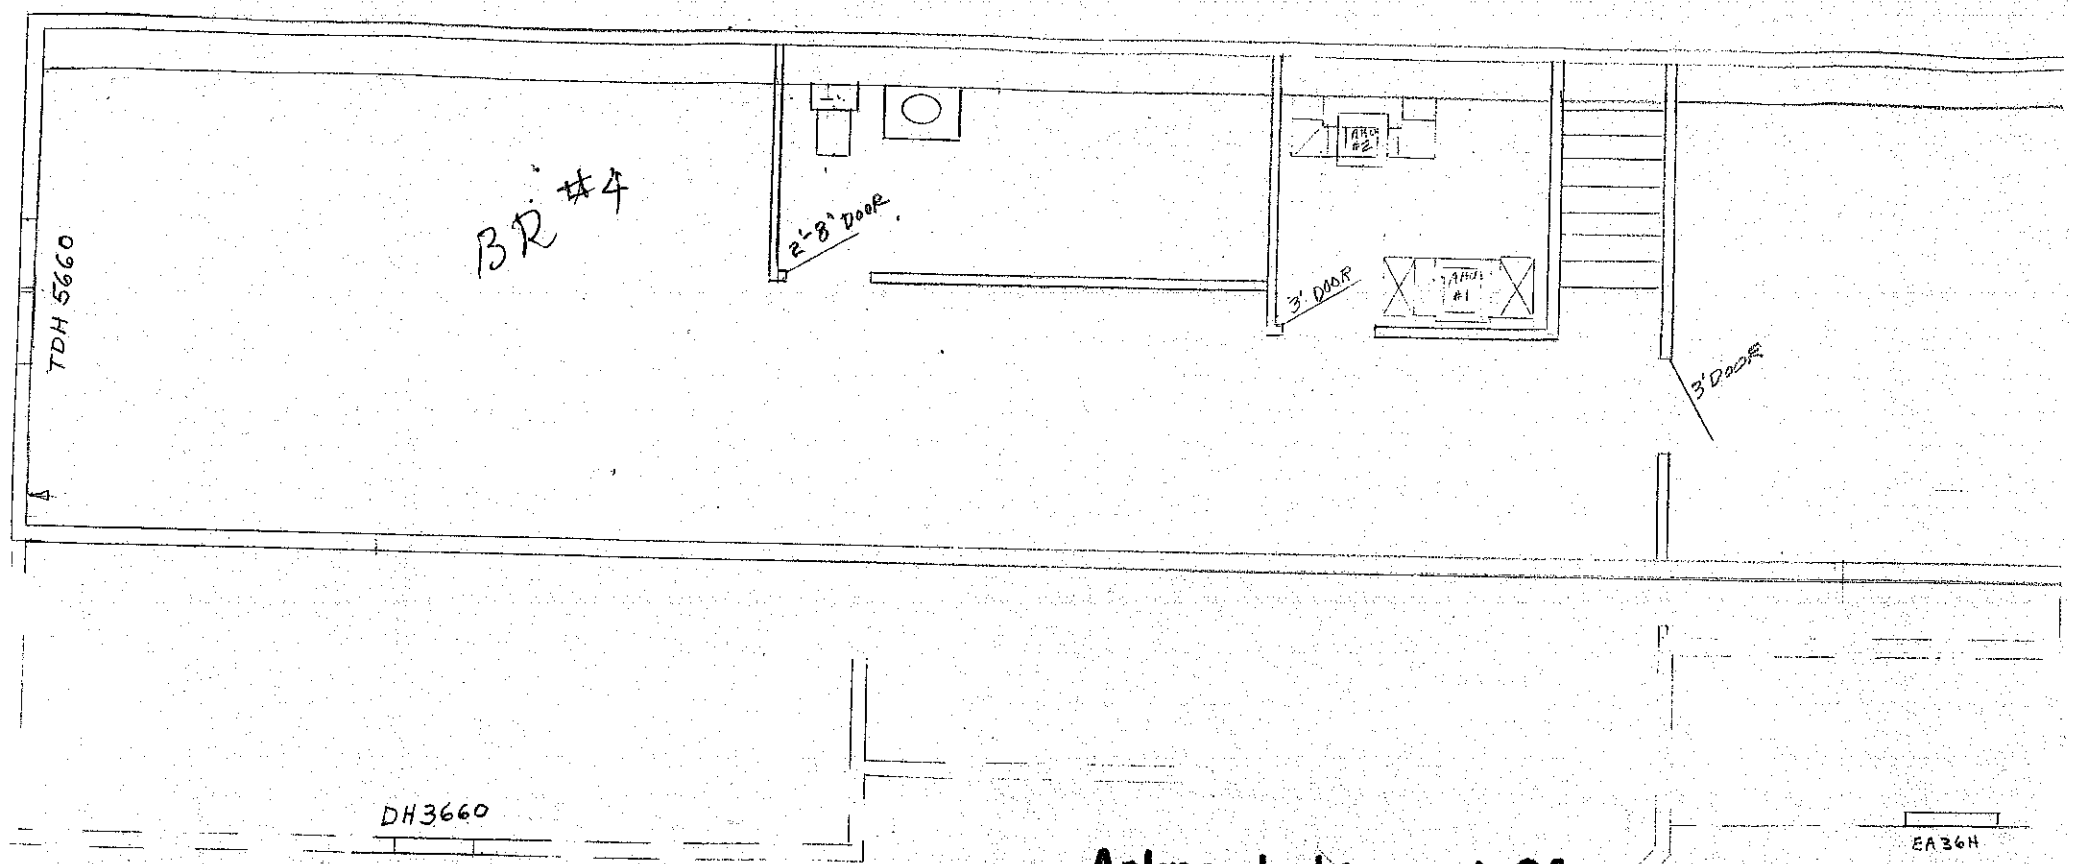

PATIO
DH3652
5624 TRANSOM
PD7280
XTF6060
DH3652
Acknowledgement Of
Plans Submittal ONLY!
Date
Date 04/08/15
BR #3
BATH #1
6" WALL
SHOWER
LIN
16'-6"
PR #1
CLOSET
CLOSET
MECH
12'-2"
BATH #2
CLOSET
COAT
CLOSET
PANTRY
FOYER
POWDER
KITCHEN
DINING
MUDROOM
W
D
SINK
STOV
DW
BR #2
DECORATIVE WALL CAPS
GW4248
TDH5660
DH3652
DH3652
13'-7"
17'-1"



Acknowledgement Of Plans Submittal ONLY!

_____ Date _____

_____ Date 04/08/15

BN 4-8-15

2ND FLOOR

1/4" = 1'-0"