
ERIC PATTERSON


APPROVED 3 BEDROOM

Acknowledgement Of Plans Submittal ONLY!

Date 03-21-05

Date 3-21-05

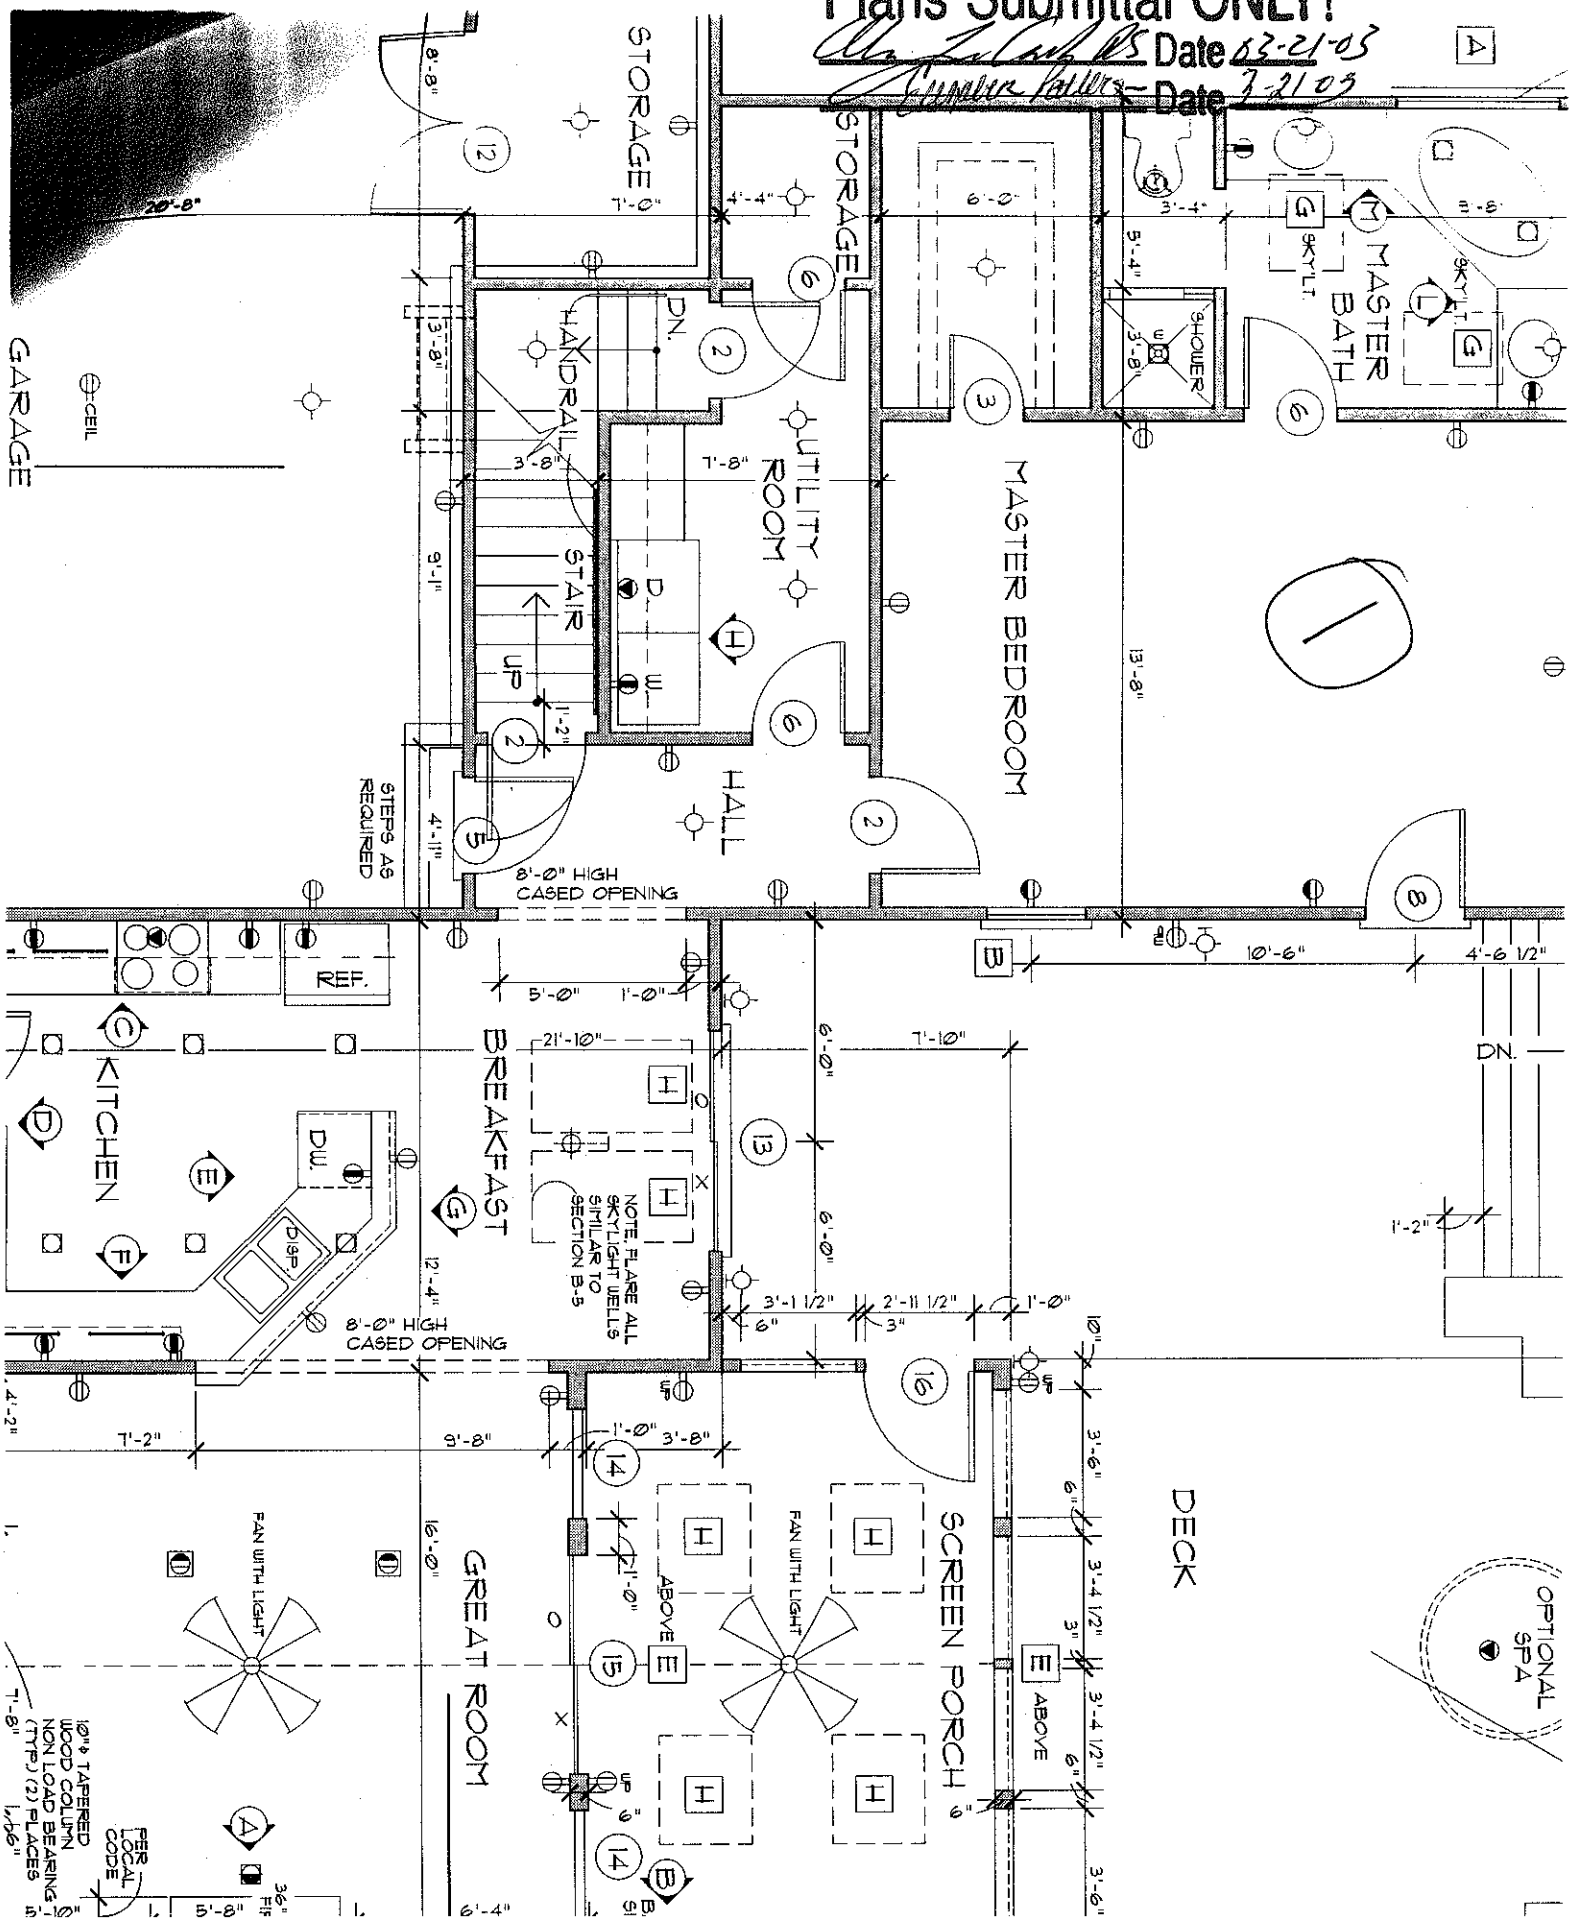


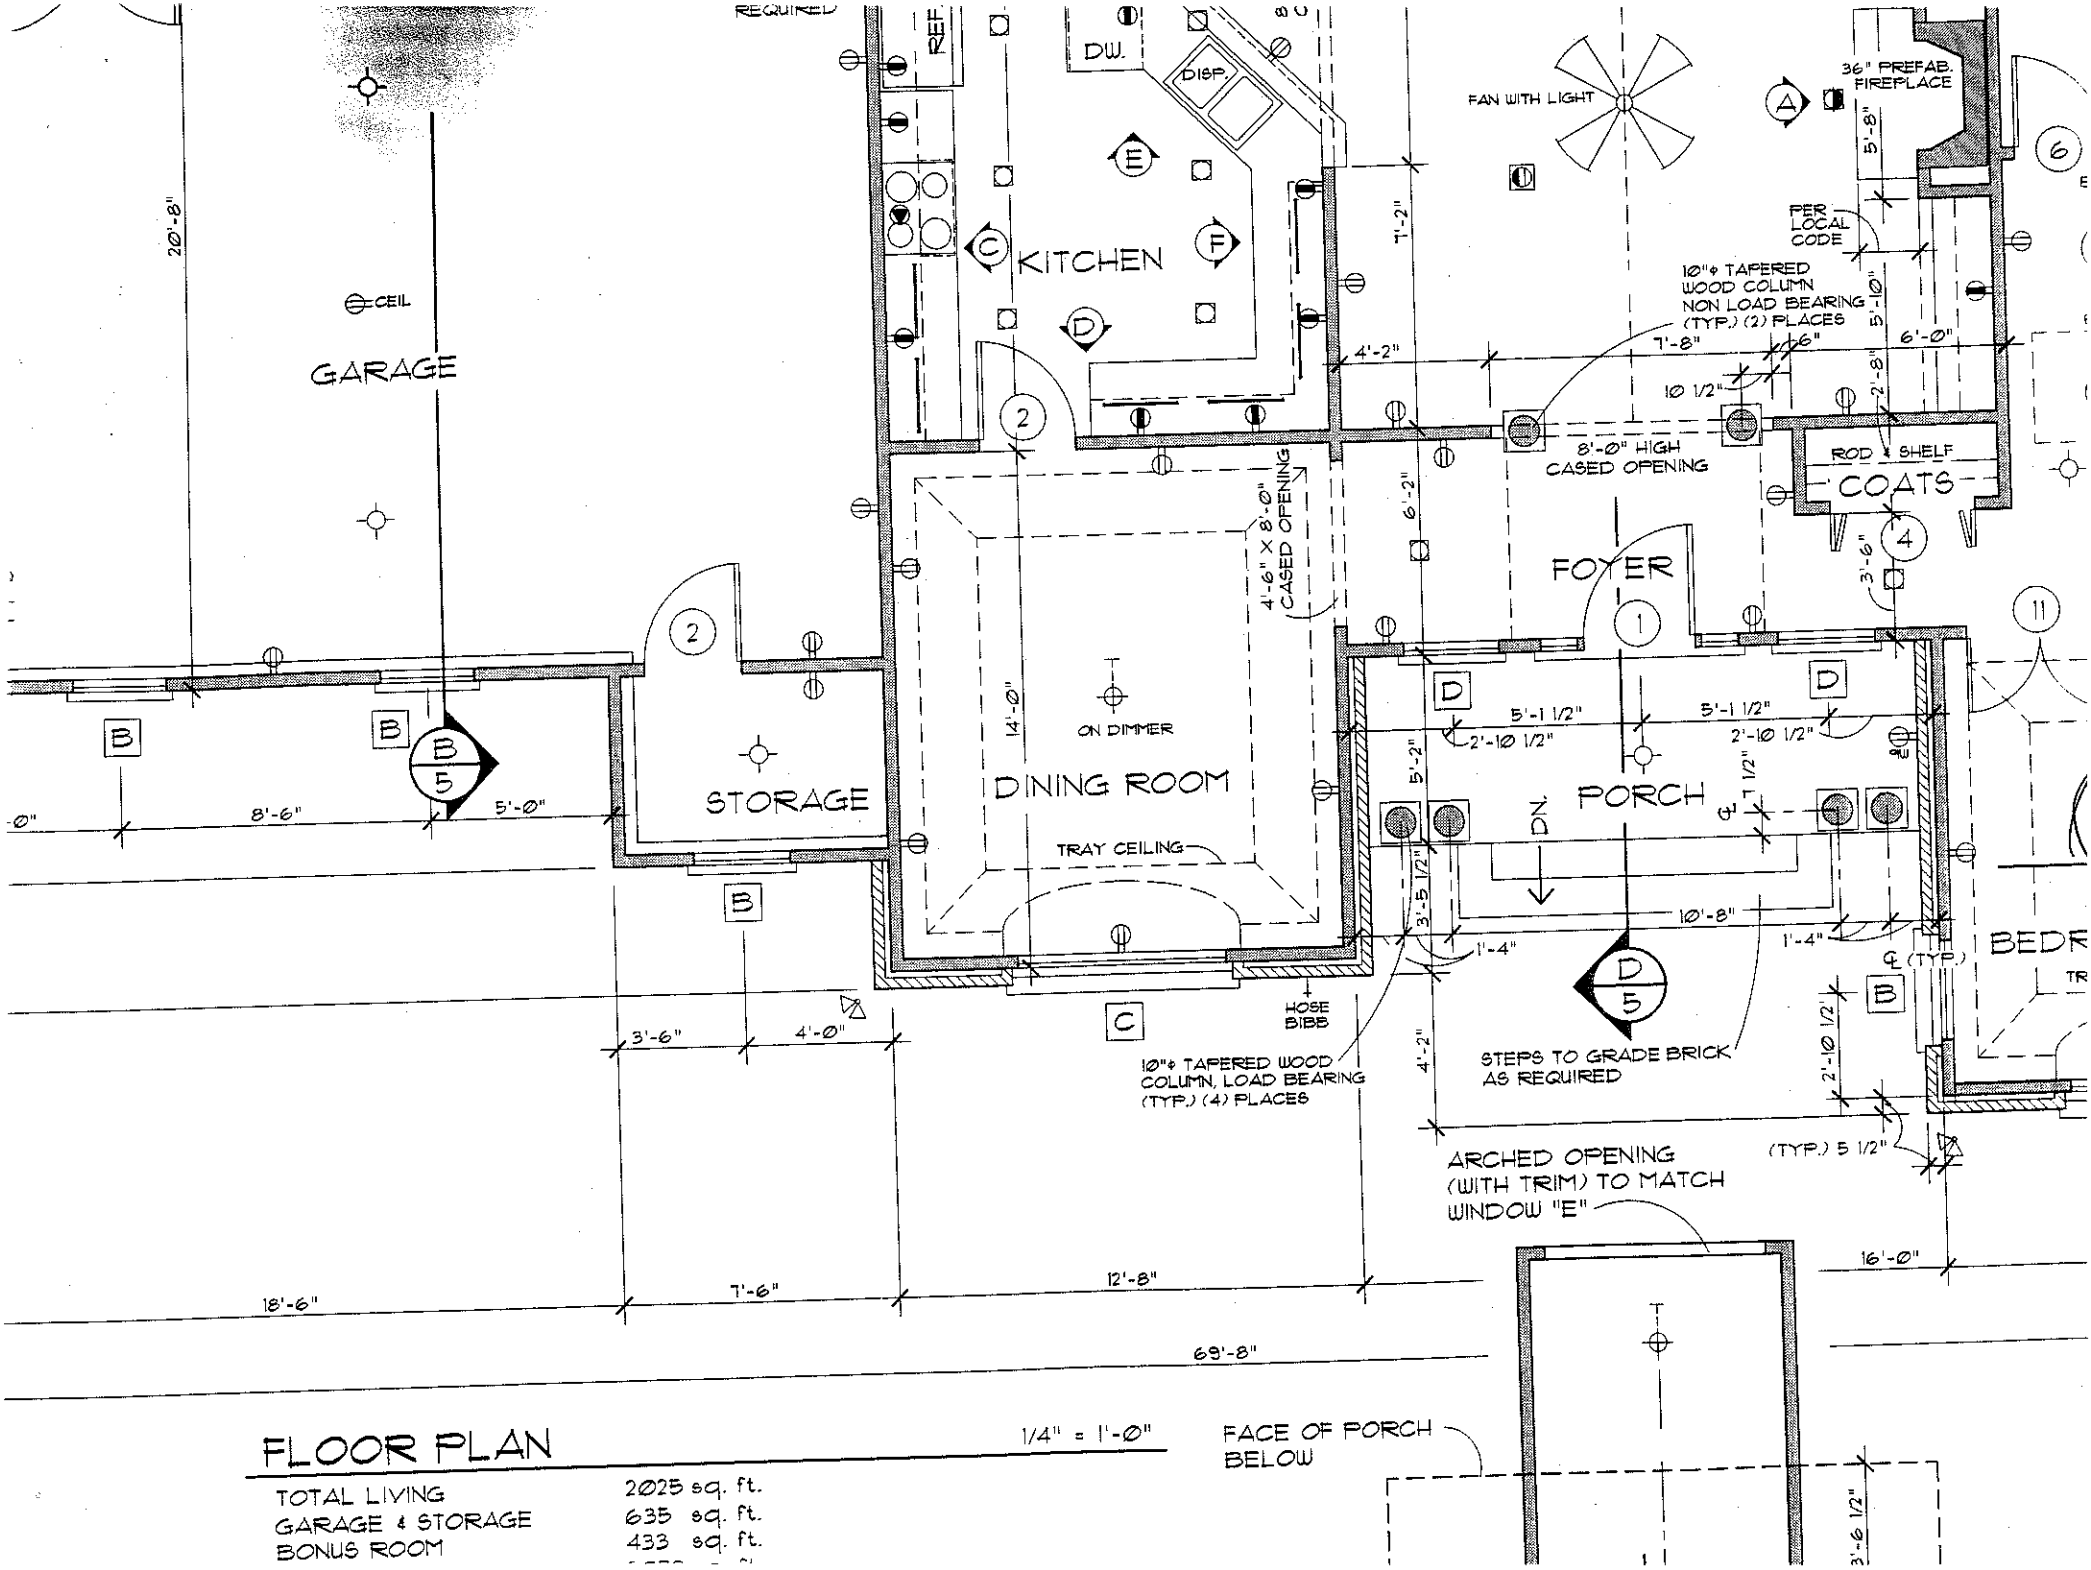

FLOOR PLAN

1/4" = 1'-Ø"

TOTAL LIVING	2025 sq. ft.
GARAGE & STORAGE	635 sq. ft.
BONUS ROOM	433 sq. ft.

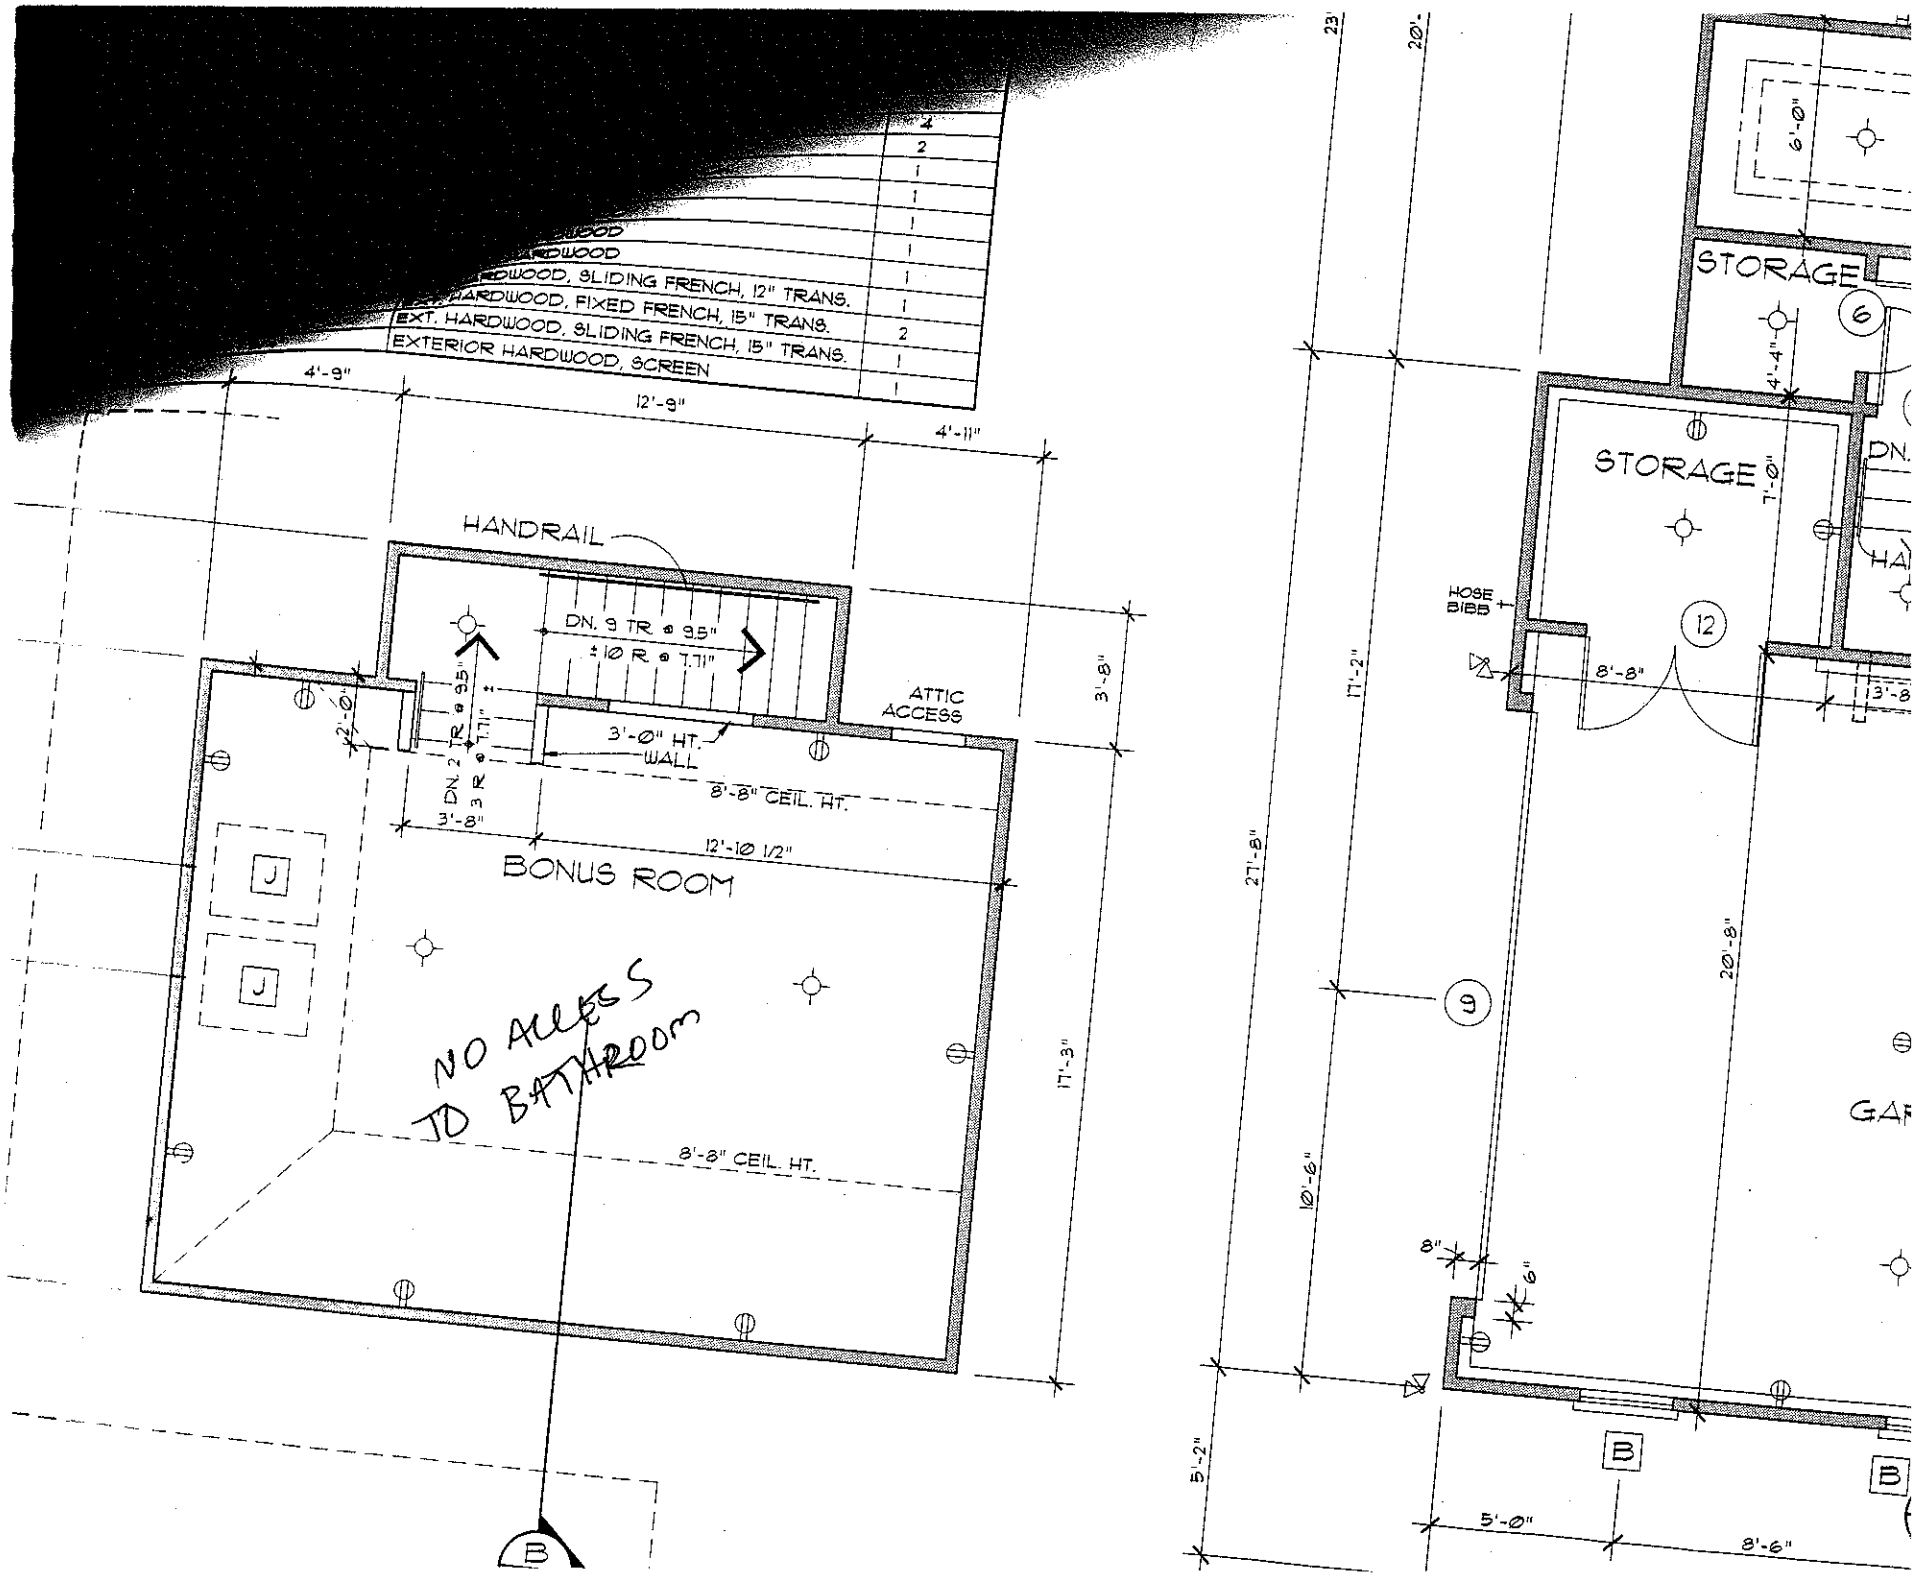
4
2
1
1
1
1
1
2
1
EXT. HARDWOOD, SLIDING FRENCH, 12" TRANS.
EXT. HARDWOOD, FIXED FRENCH, 15" TRANS.
EXTERIOR HARDWOOD, SLIDING FRENCH, 15" TRANS.
EXTERIOR HARDWOOD, SCREEN
4'-9"
12'-9"
4'-11"
HANDRAIL
DN. 9 TR @ 9.5"
± 10 R @ 7.71"
ATTIC ACCESS
3'-8"
2'-0"
DN. 2 TR @ 9.5"
3 R @ 7.71"
3'-0" HT. WALL
8'-8" CEIL. HT.
3'-8"
12'-10 1/2"
BONUS ROOM
J
J
NO ACCESS
JD BATHROOM
17'-3"
8'-8" CEIL. HT.
B
23'
20'-
6'-0"
STORAGE
6
4'-4"
STORAGE
7'-0"
DN.
HOSE BIBB
12
8'-8"
3'-8
17'-2"
27'-8"
9
20'-8"
GAR
10'-6"
8"
6"
5'-2"
B
B
5'-0"
8'-6"