
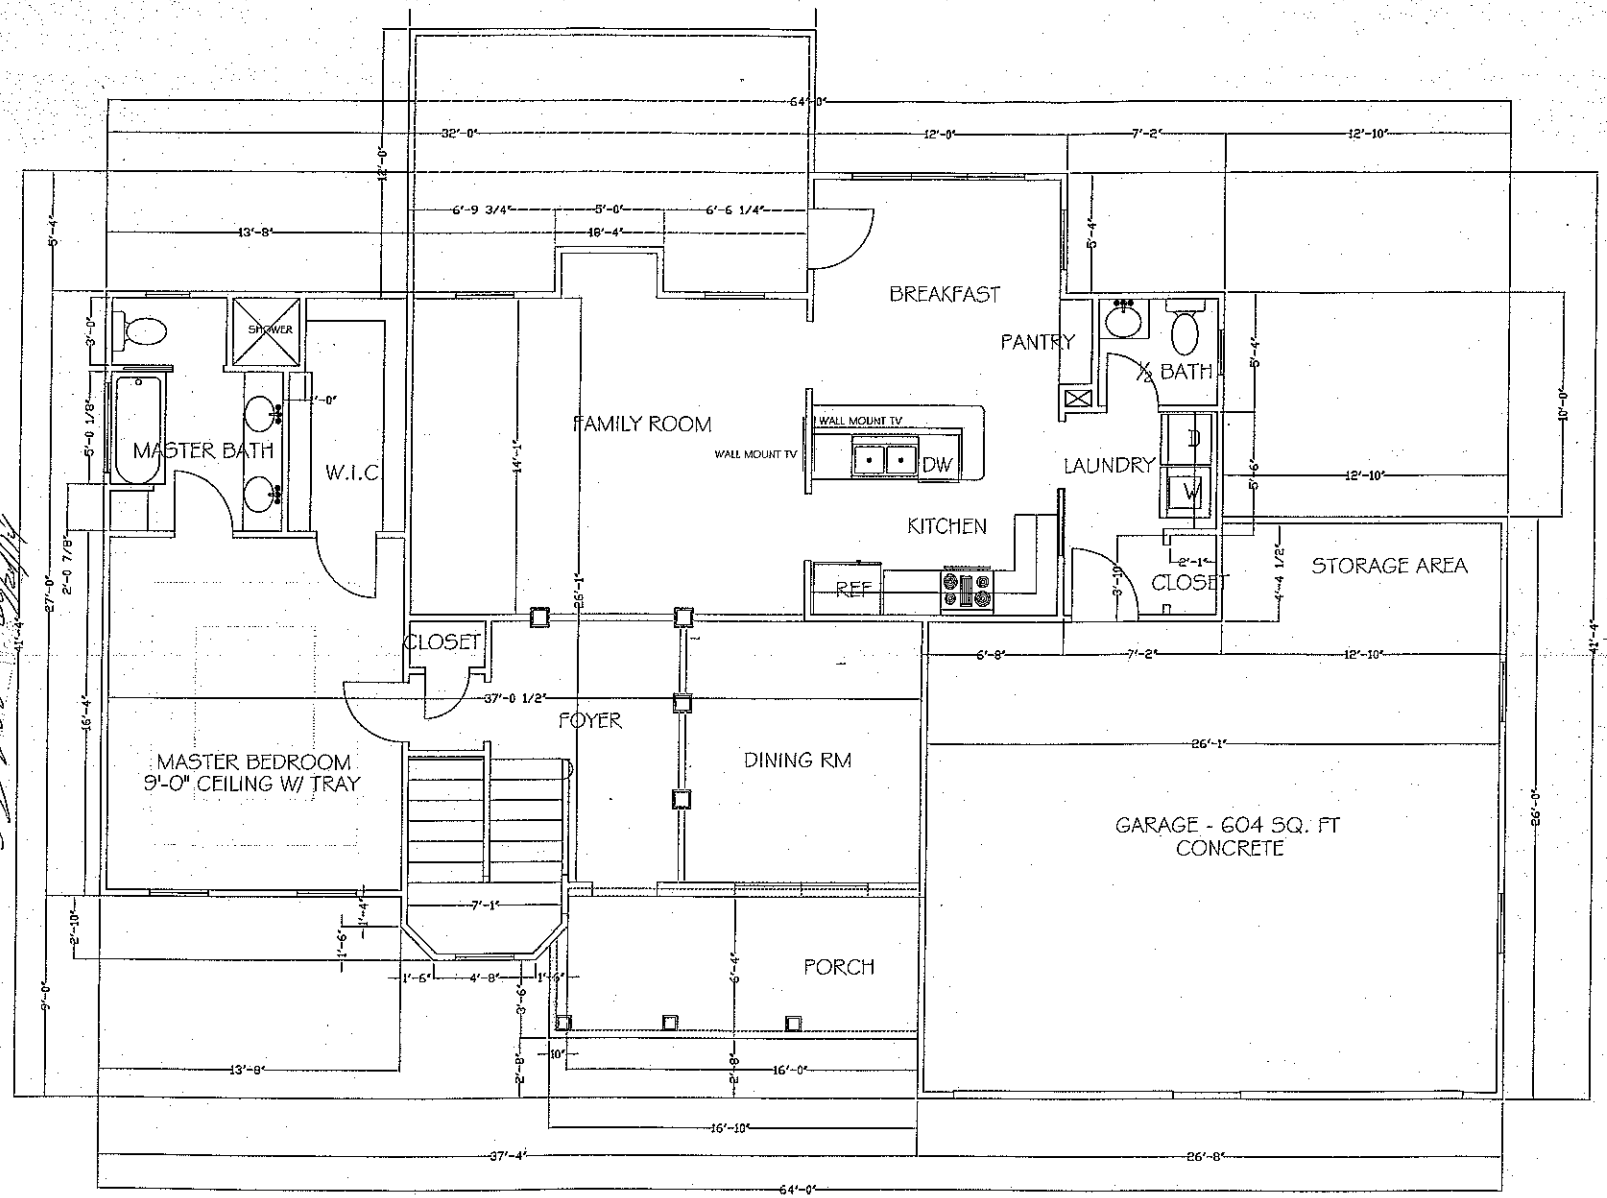


MAIN FLOOR LAYOUT -- 1,308 SQ. FT

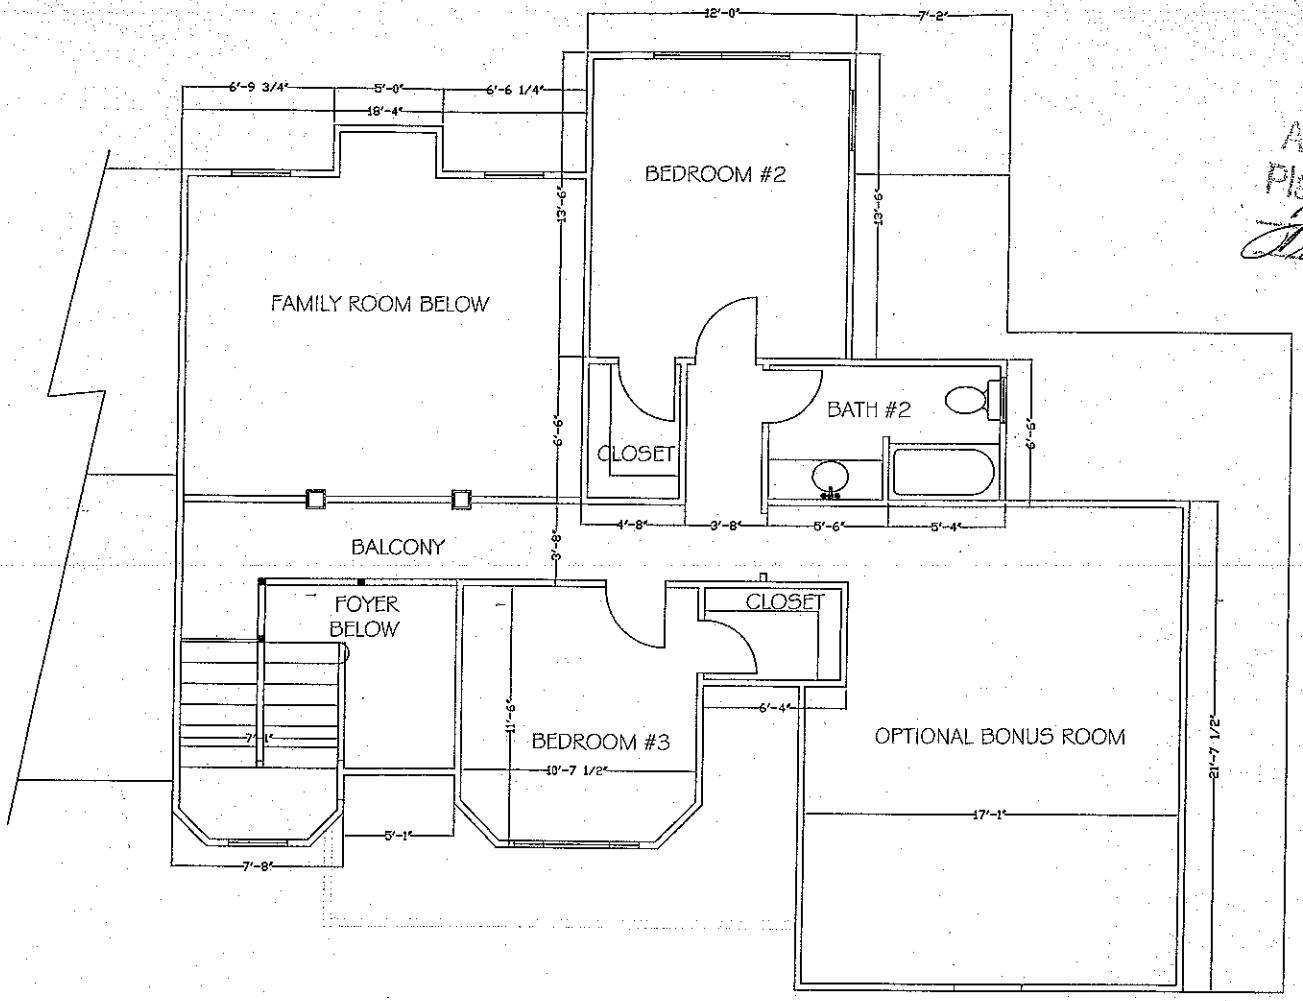

Acknowledgement Of
Plans Submittal ONLY!
Date 9-24-14
Date 09/24/14

SECOND FLOOR LAYOUT -- 541 SQ. FT
OPTIONAL BONUS ROOM -- 382 SQ. FT