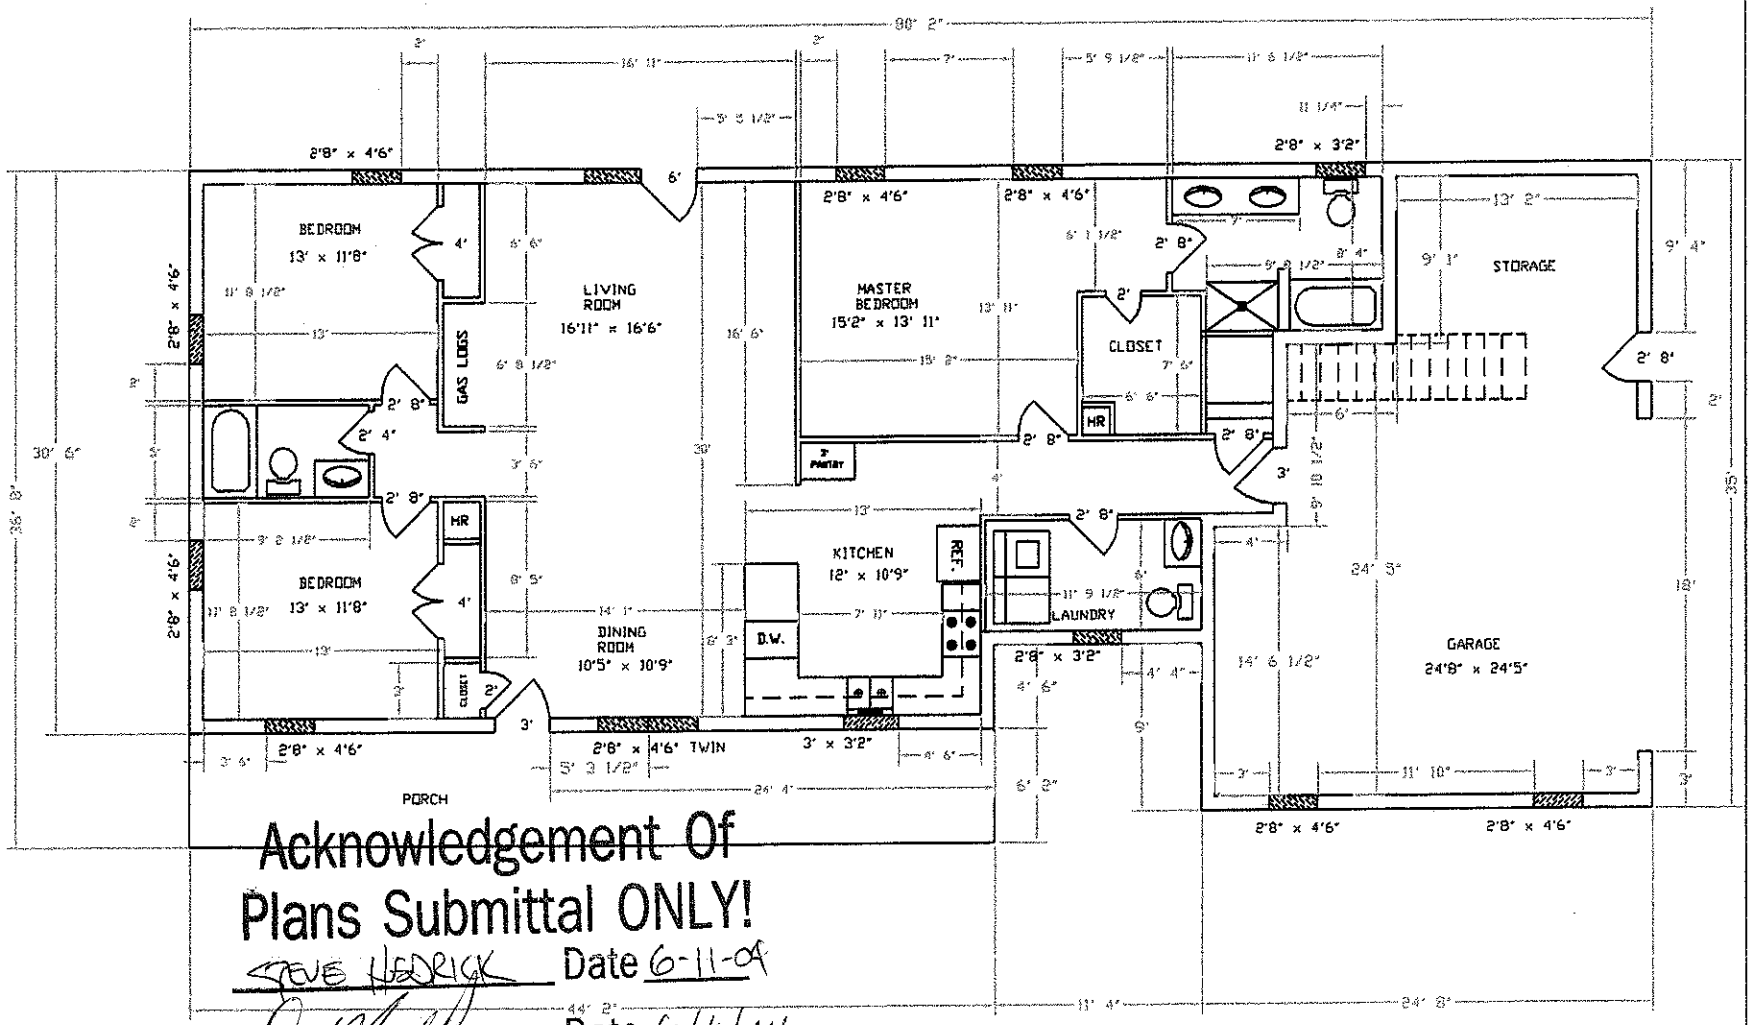


Acknowledgement Of
Plans Submittal ONLY!

STEVE HEDRICK Date 6-11-04

D. Mellon Date 6/11/04

FLOOR PLAN: MAIN LEVEL - A	HEATED SQUARE FT: 1800	PLOT SIZE 18"x24" 10 FEET (1/4 SCALE)	HOUSE PLAN: KLANDUCH	CONTRACTOR: J. TODD ELLIS	DRAFTED BY: BRYAN LEAIRD 6/6/04