
Approved 3 BEDROOM PLAN

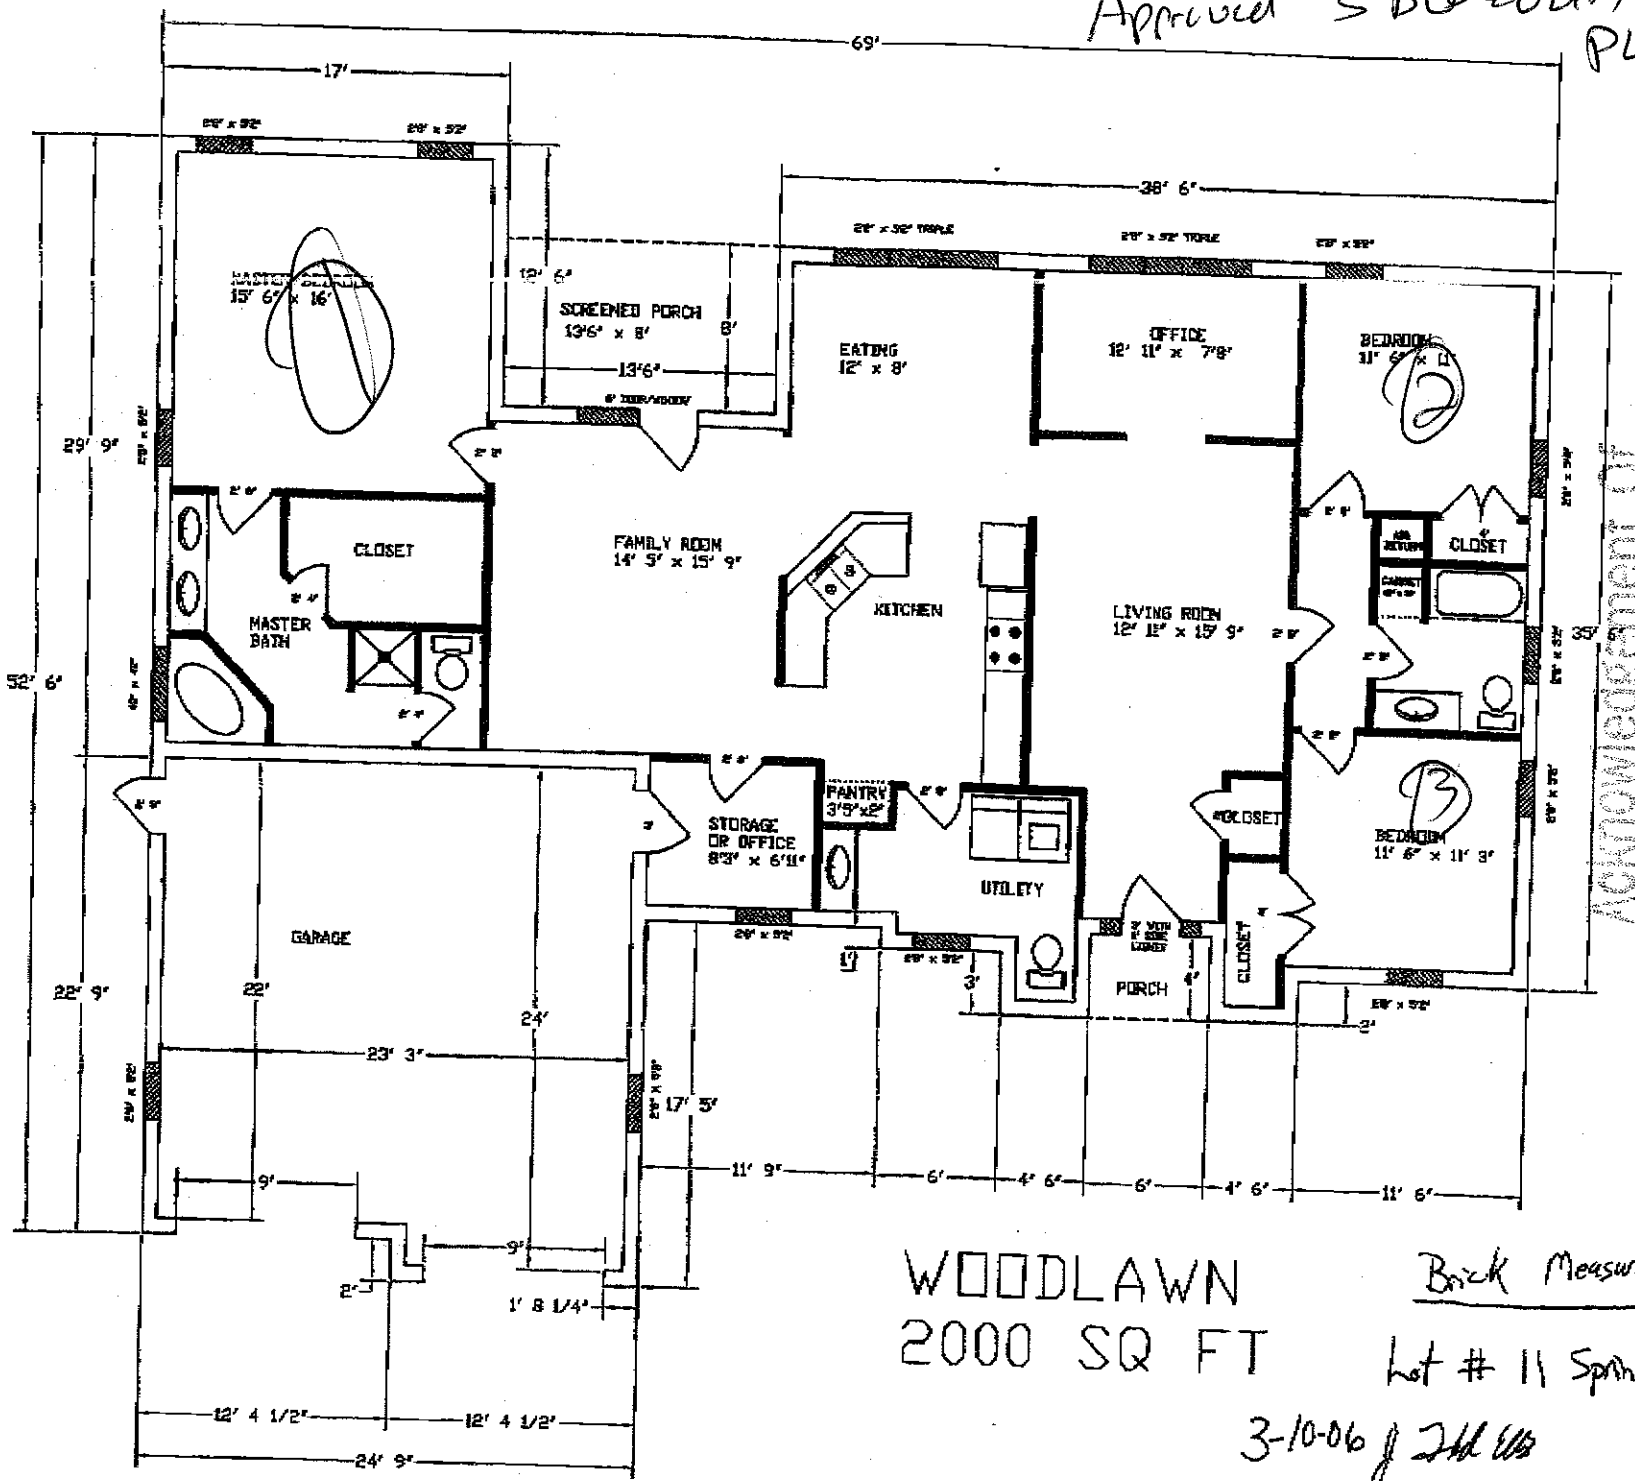


WOODLAWN
2000 SQ FT

Brick Measurments

Lot # 11 Spring Forest

3-10-06

Acknowledgment of Plans Submittal ONLY
Date 5-2-06
Date 5/5/06