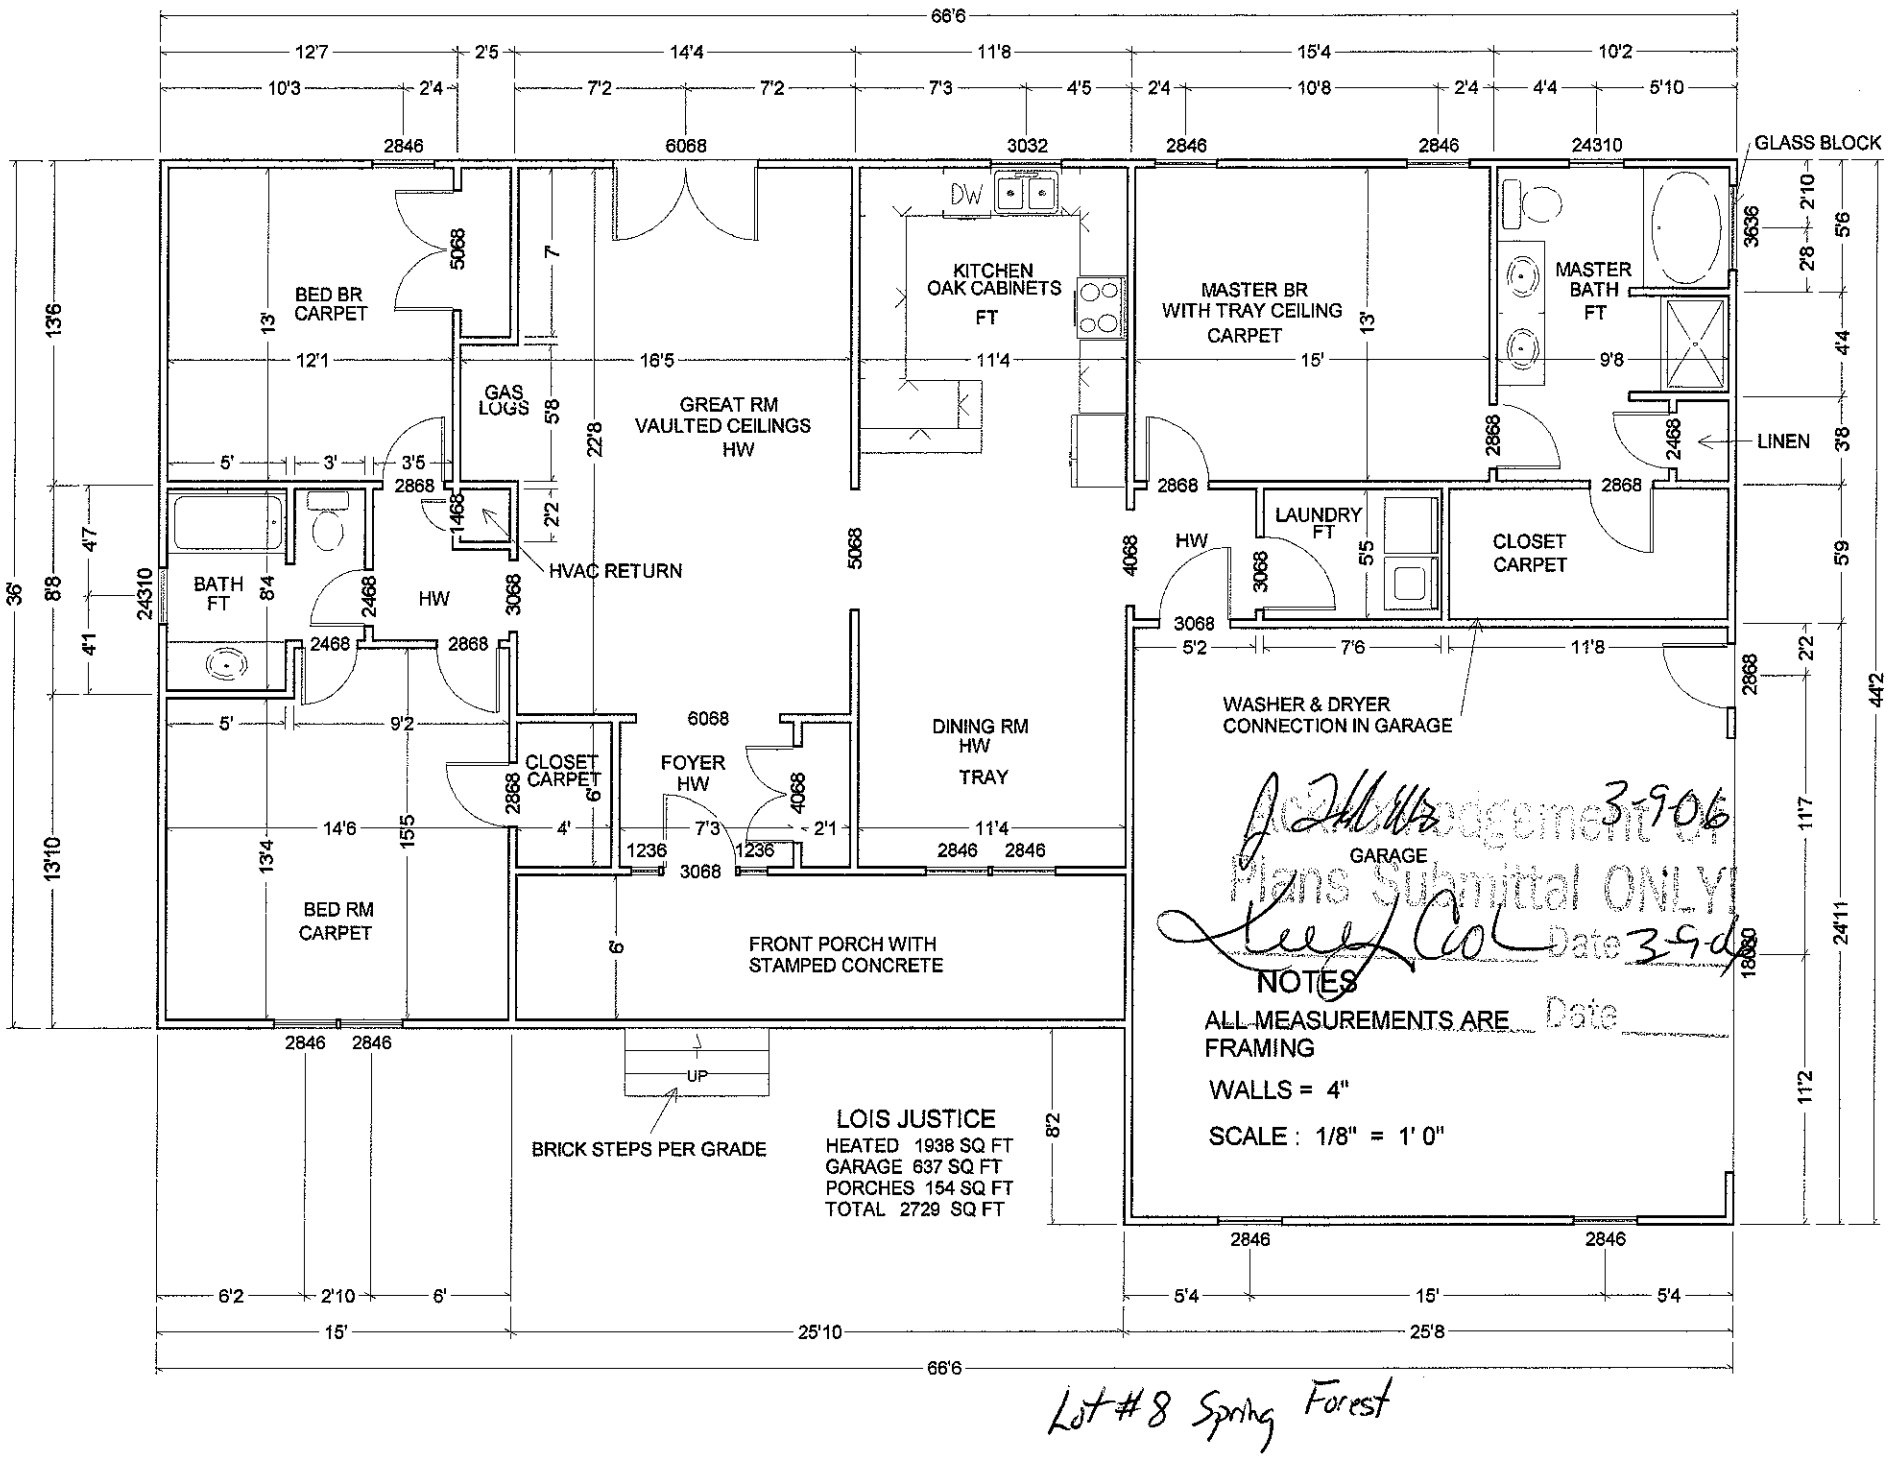

66'6
12'7
2'5
14'4
11'8
15'4
10'2
10'3
2'4
7'2
7'2
7'3
4'5
2'4
10'8
2'4
4'4
5'10
2846
6068
3032
2846
2846
24310
GLASS BLOCK
DW
KITCHEN
OAK CABINETS
FT
MASTER BR
WITH TRAY CEILING
CARPET
MASTER
BATH
FT
BED BR
CARPET
GAS
LOGS
GREAT RM
VAULTED CEILINGS
HW
LINEN
LAUNDRY
FT
CLOSET
CARPET
HW
BATH
FT
HVAC RETURN
WASHER & DRYER
CONNECTION IN GARAGE
DINING RM
HW
TRAY
CLOSET
CARPET
FOYER
HW
GARAGE
BED RM
CARPET
FRONT PORCH WITH
STAMPED CONCRETE
UP
BRICK STEPS PER GRADE
LOIS JUSTICE
HEATED 1938 SQ FT
GARAGE 637 SQ FT
PORCHES 154 SQ FT
TOTAL 2729 SQ FT
NOTES
ALL MEASUREMENTS ARE
FRAMING
WALLS = 4"
SCALE : 1/8" = 1' 0"
Acknowledgement 3-9-06
Plans Submittal ONLY
Date 3-9-06
Date
66'6
Lot #8 Spring Forest