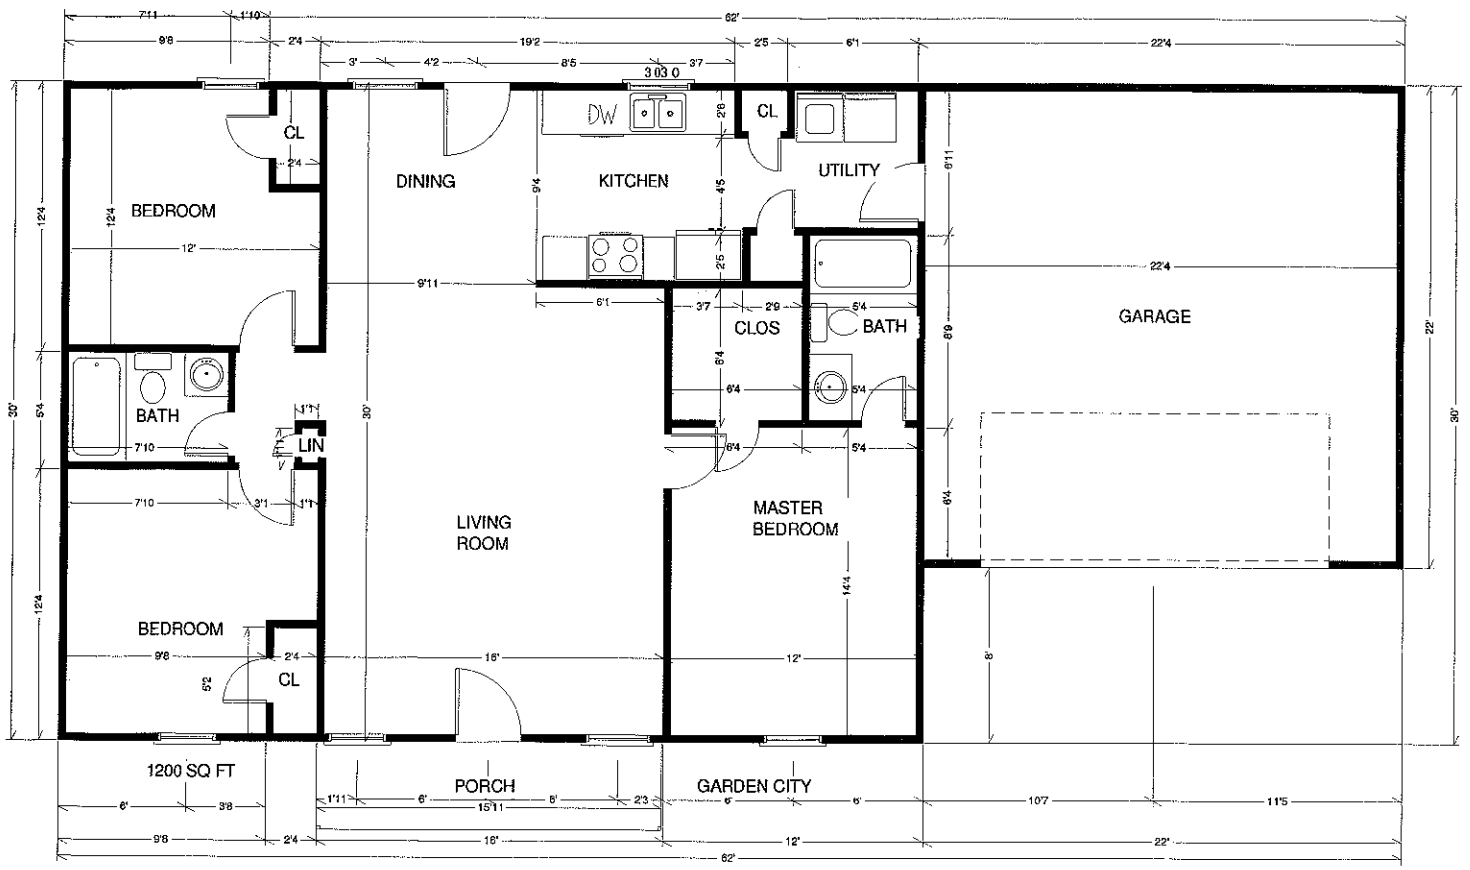


Acknowledgement Of
Plans Submittal ONLY!

Date

Date 6-9-08

LOT 24