
Acknowledgement Of
Plans Submittal ONLY!
Date 10/7/2005
Date 10/7/05

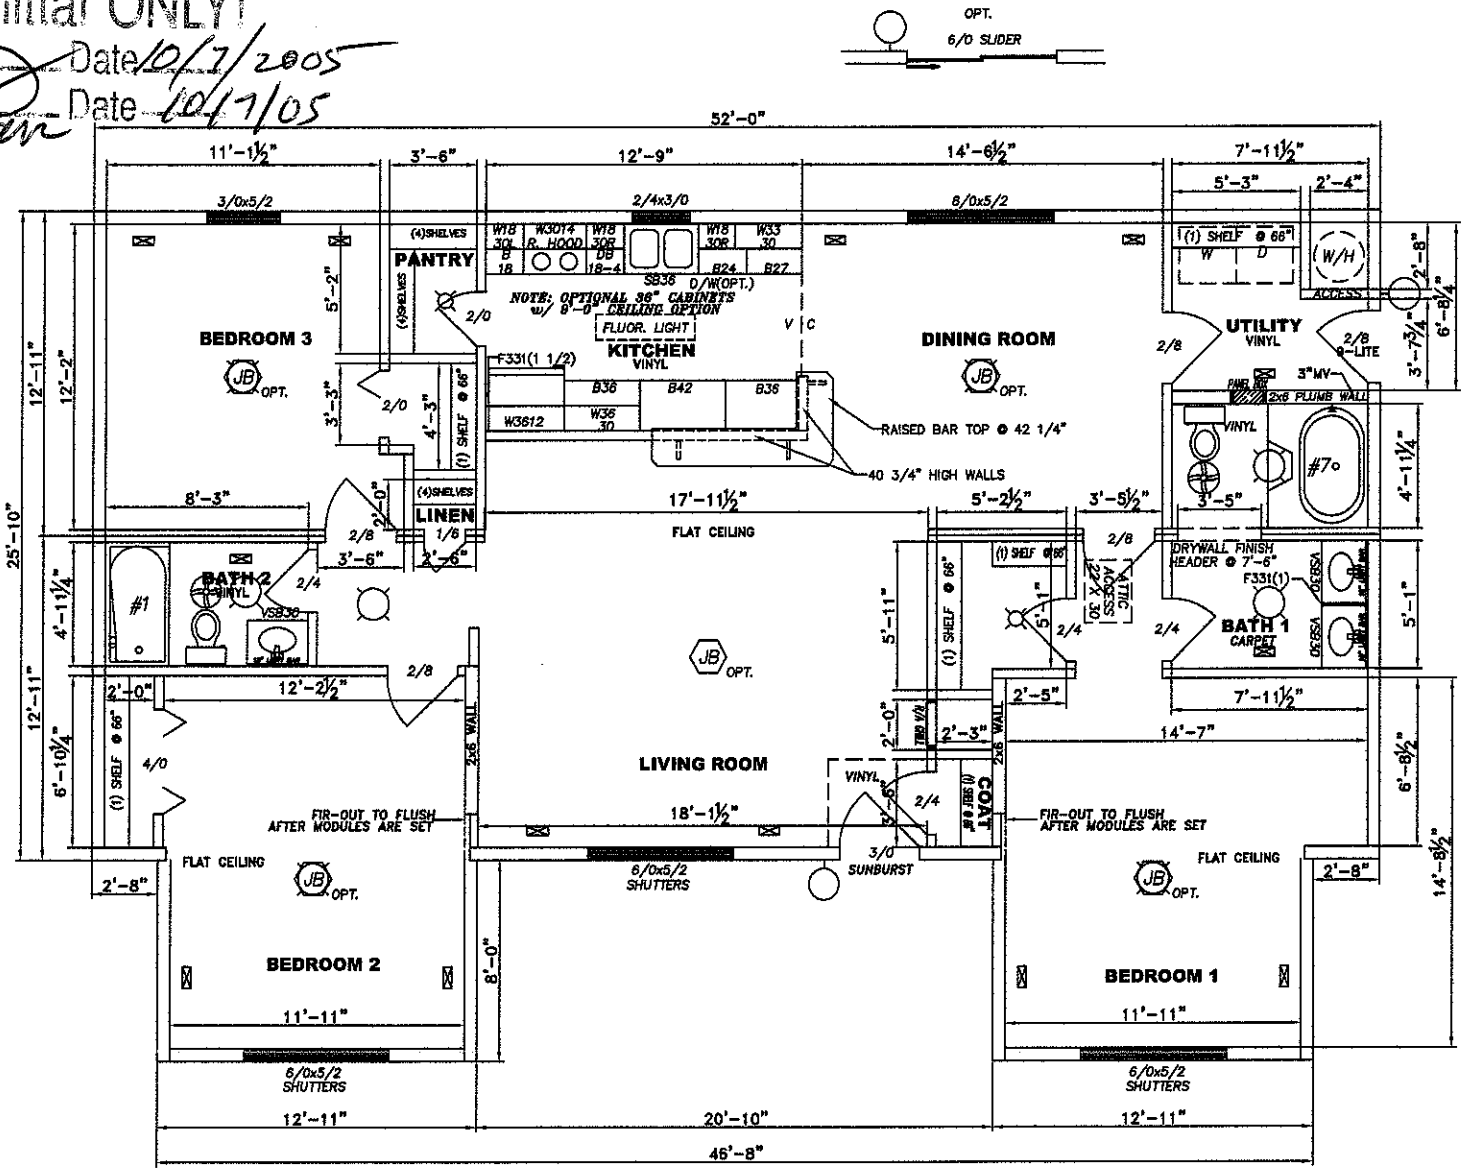

CAROL
BUILD
SOLUTI
MODEL: VE-R1
SIZE: 34'-10"x
DWG NAME: FLO
TOTAL SQ. FT.=1
BUILDER NAME:
HOMES BY VAN
PROP # 3312
SCALE: 3/16"=1
DATE: 11/05/04
DR.BY: S.W.