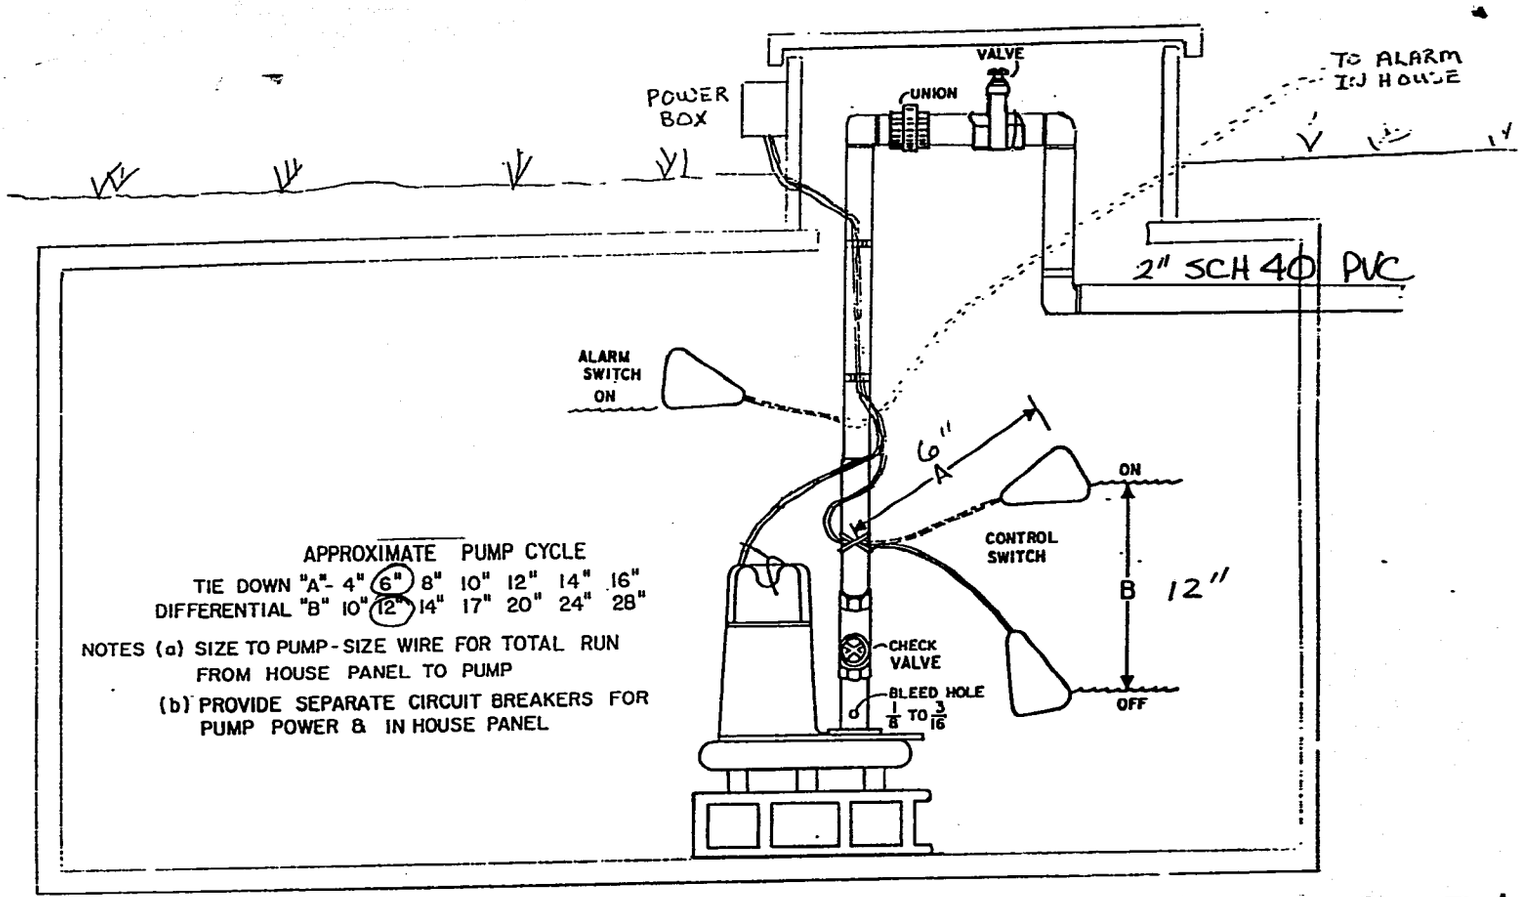


APPROXIMATE PUMP CYCLE

TIE DOWN "A"	4"	(6")	8"	10"	12"	14"	16"
DIFFERENTIAL "B"	10"	(12")	14"	17"	20"	24"	28"

NOTES (a) SIZE TO PUMP - SIZE WIRE FOR TOTAL RUN FROM HOUSE PANEL TO PUMP

(b) PROVIDE SEPARATE CIRCUIT BREAKERS FOR PUMP POWER & IN HOUSE PANEL

USE PUMP SIZE THAT WILL DELIVER 50 GPM AT 30 FT TDH