
PUMP TANK DESIGN

ATTACHMENT TO PROPERTY DESCRIPTION # 174451

TAX MAP # 47798/4867

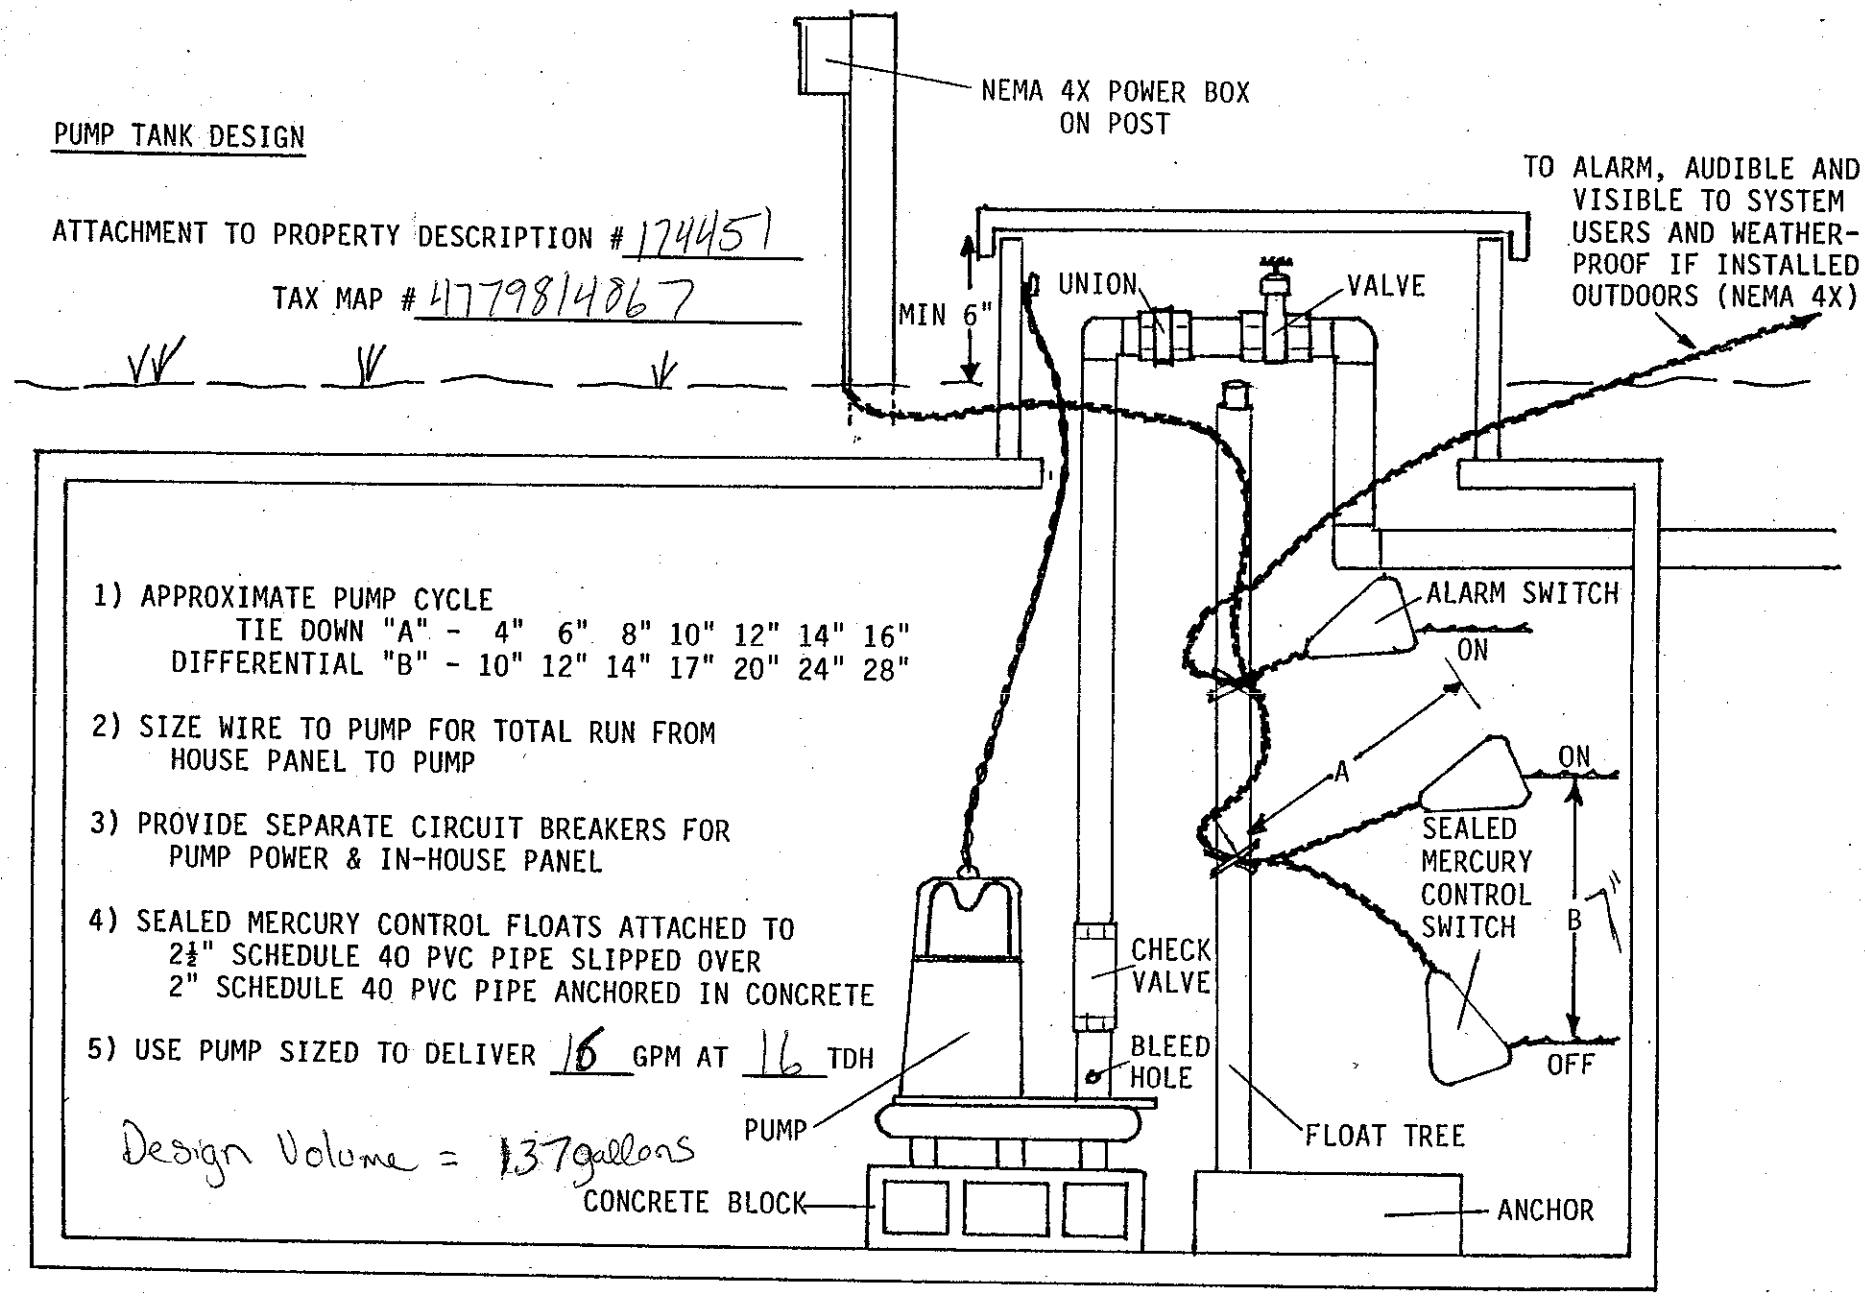


1) APPROXIMATE PUMP CYCLE
   TIE DOWN "A" - 4" 6" 8" 10" 12" 14" 16"
   DIFFERENTIAL "B" - 10" 12" 14" 17" 20" 24" 28"

2) SIZE WIRE TO PUMP FOR TOTAL RUN FROM HOUSE PANEL TO PUMP

3) PROVIDE SEPARATE CIRCUIT BREAKERS FOR PUMP POWER & IN-HOUSE PANEL


4) SEALED MERCURY CONTROL FLOATS ATTACHED TO 2½" SCHEDULE 40 PVC PIPE SLIPPED OVER 2" SCHEDULE 40 PVC PIPE ANCHORED IN CONCRETE

5) USE PUMP SIZED TO DELIVER 16 GPM AT 16 TDH

Design Volume = 137 gallons

ATTACHMENT TO P.D.# 174451

TAX MAP # 477981987

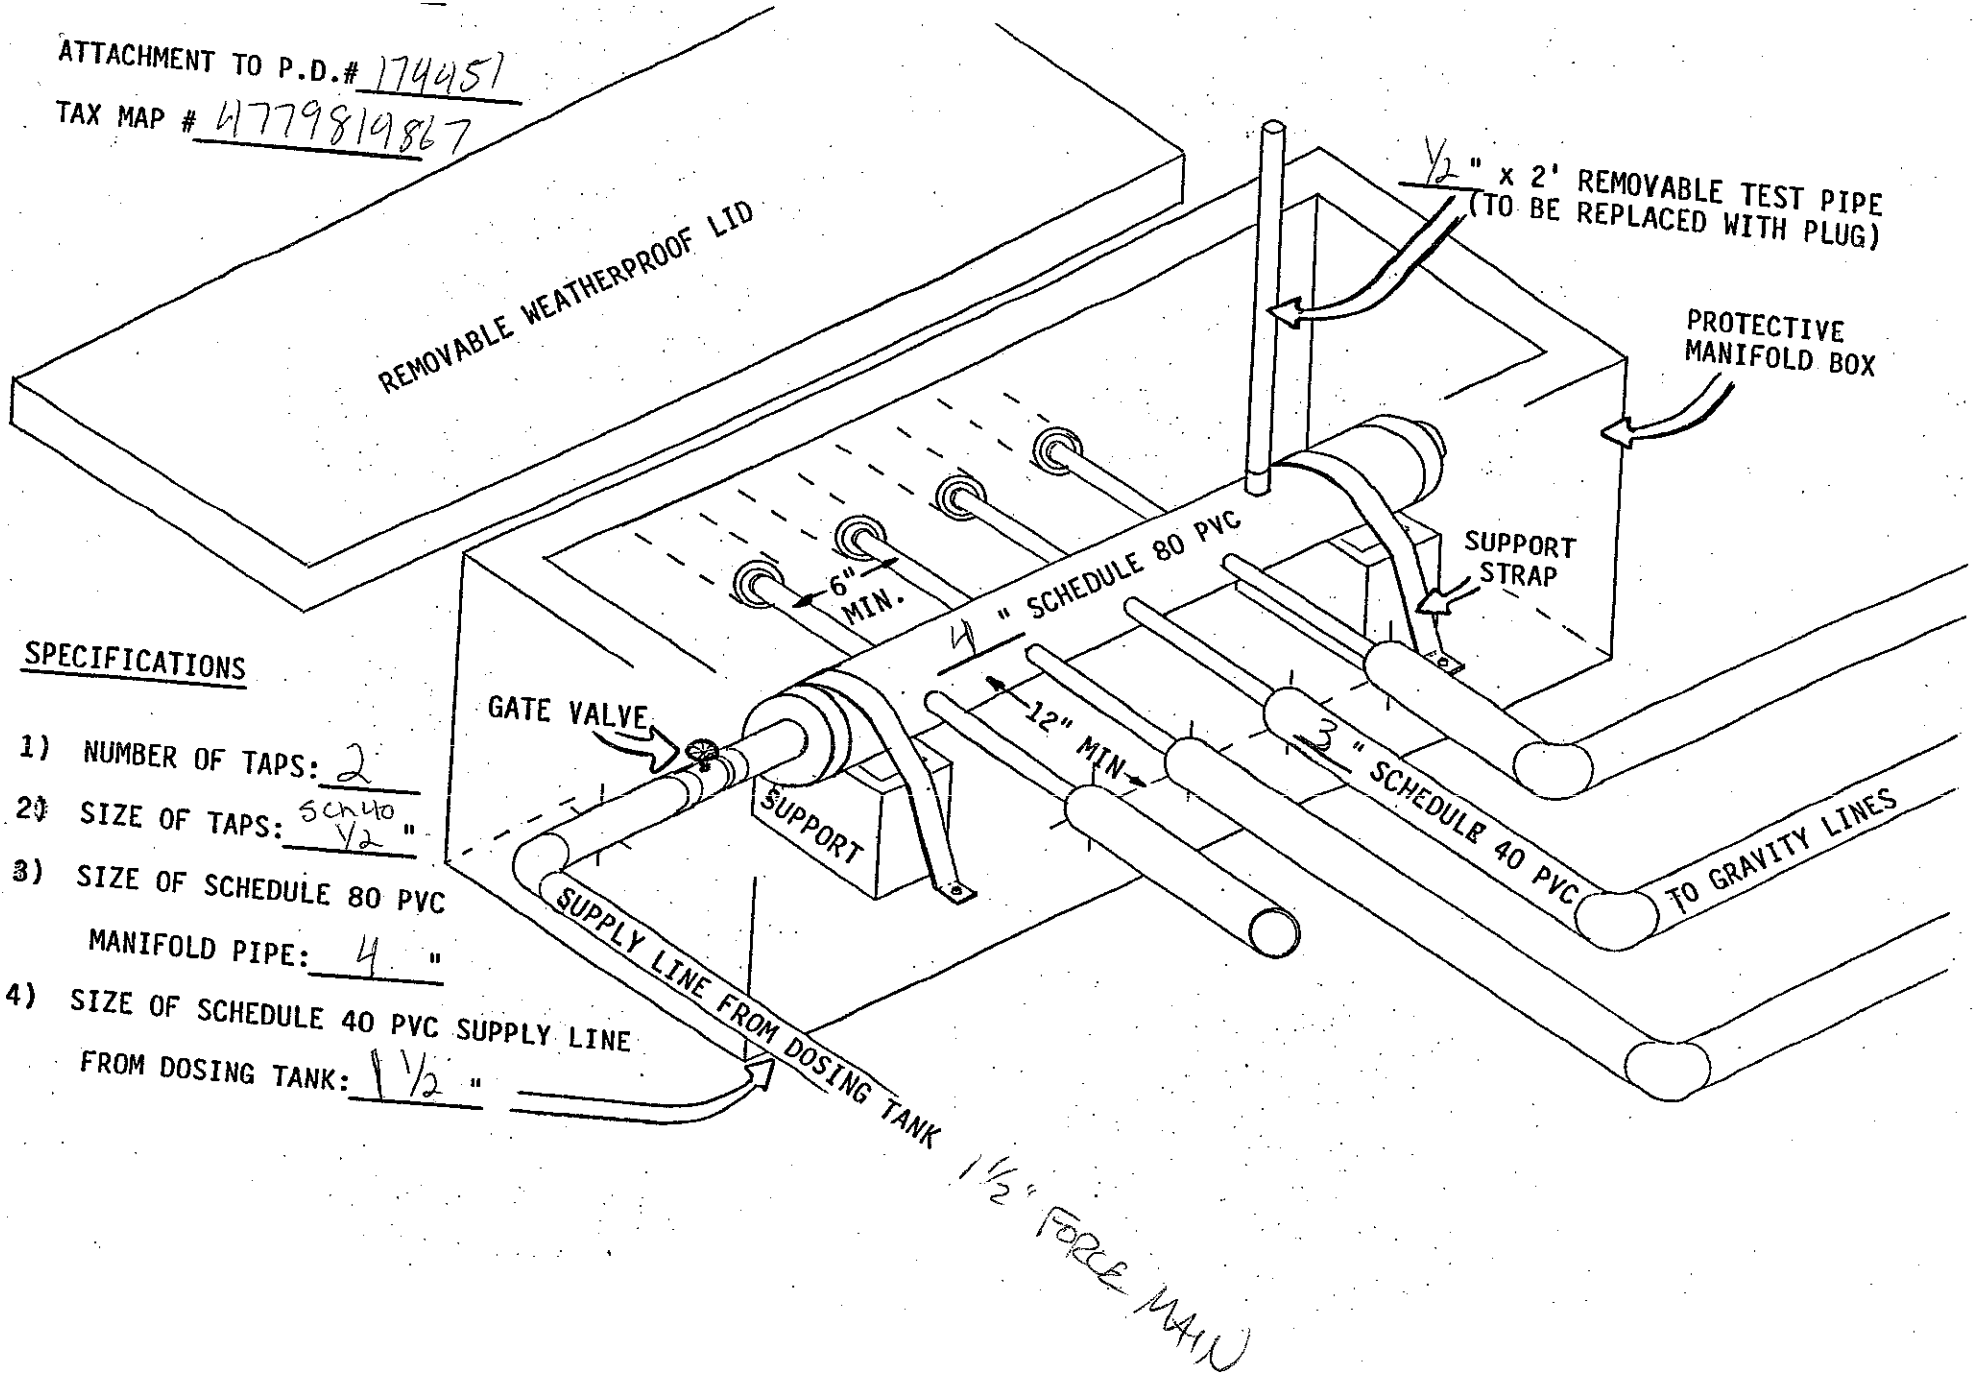


## SPECIFICATIONS

1) NUMBER OF TAPS: 2
2) SIZE OF TAPS: sch 40 ½ "
3) SIZE OF SCHEDULE 80 PVC MANIFOLD PIPE: 4 "
4) SIZE OF SCHEDULE 40 PVC SUPPLY LINE FROM DOSING TANK: 1 ½ "