
Donnie Haley

PRESSURE MANIFOLD DESIGN

ATTACHMENT TO P.D.# 90453

TAX MAP # 478308 7418

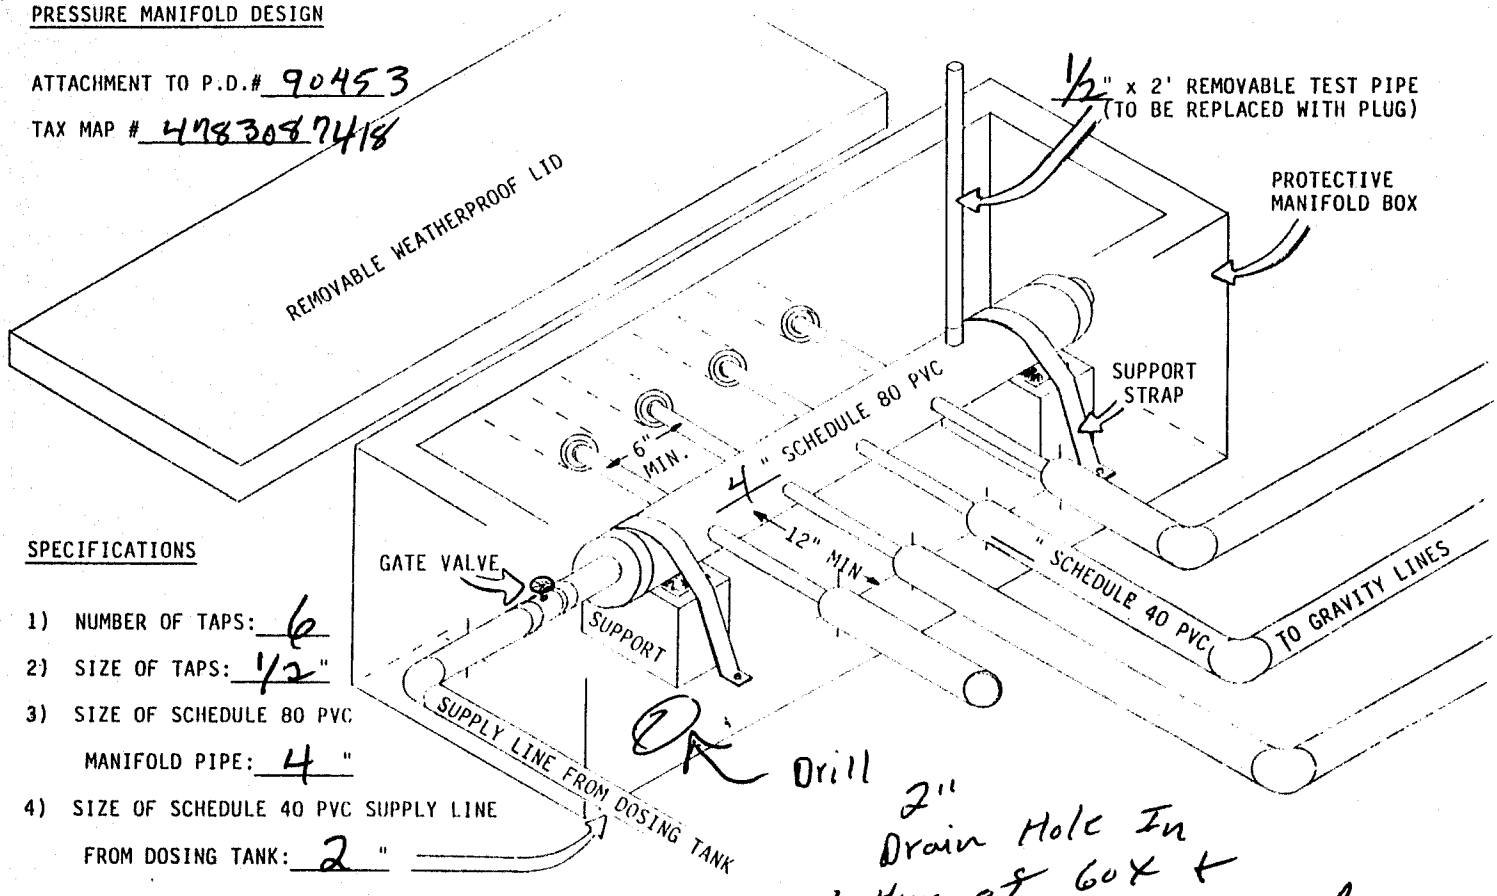

SPECIFICATIONS

1) NUMBER OF TAPS: 6
2) SIZE OF TAPS: 1/2"
3) SIZE OF SCHEDULE 80 PVC MANIFOLD PIPE: 4"
4) SIZE OF SCHEDULE 40 PVC SUPPLY LINE FROM DOSING TANK: 2"

OK Drill 2" Drain Hole In bottom of Box & set on 12" Gravel