
PRESSURE MANIFOLD DESIGN

JANET HARKEY

ATTACHMENT TO P.D.# 093788

TAX MAP # 4784 78 1341 (of)

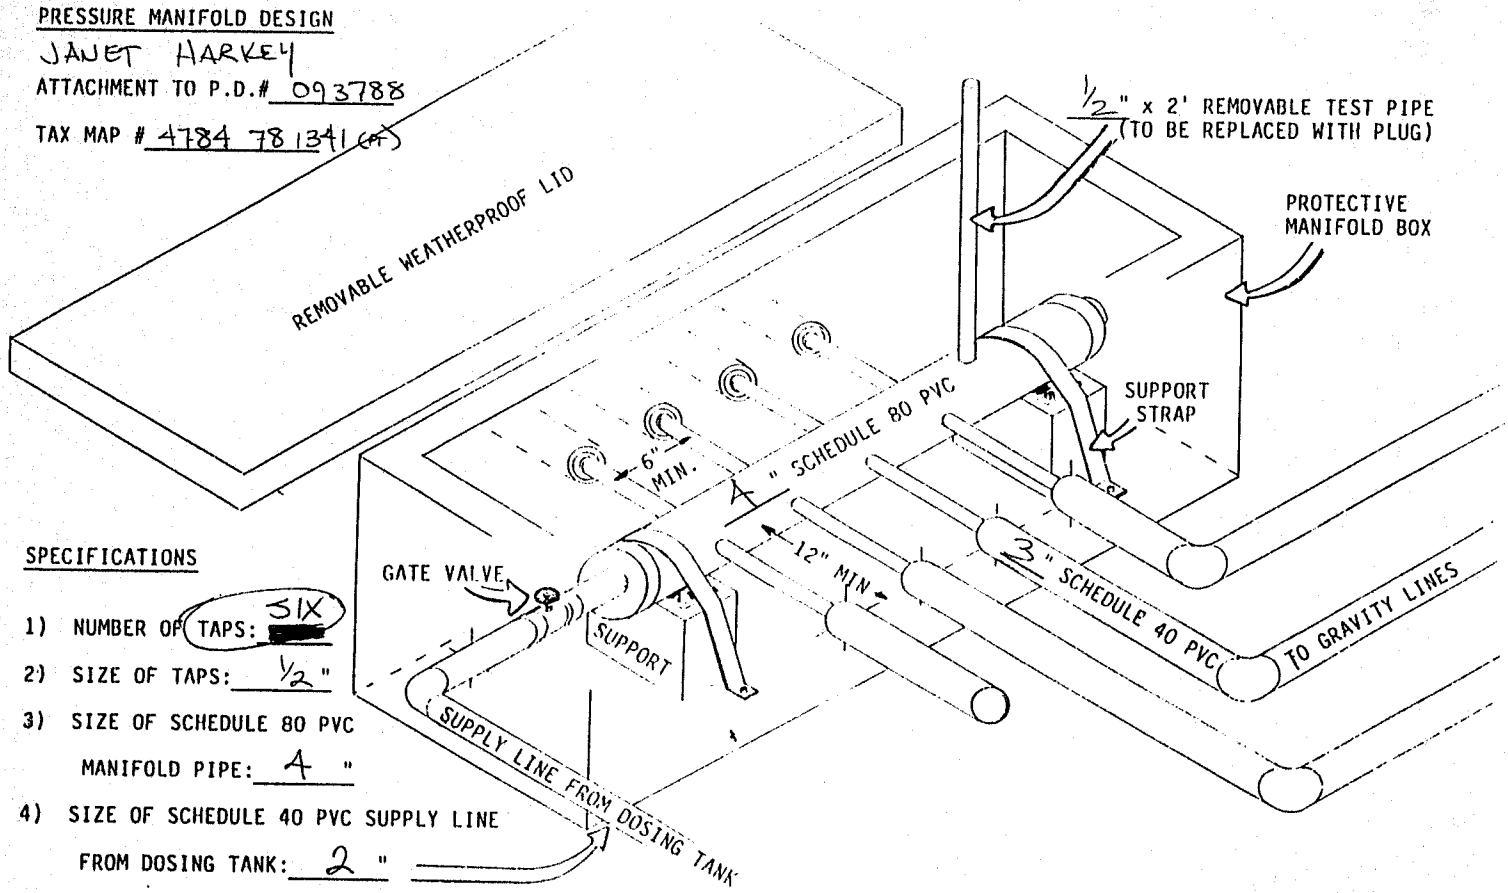

SPECIFICATIONS

1) NUMBER OF TAPS: SIX

2) SIZE OF TAPS: ½ "

3) SIZE OF SCHEDULE 80 PVC MANIFOLD PIPE: 4 "

4) SIZE OF SCHEDULE 40 PVC SUPPLY LINE FROM DOSING TANK: 2 "