
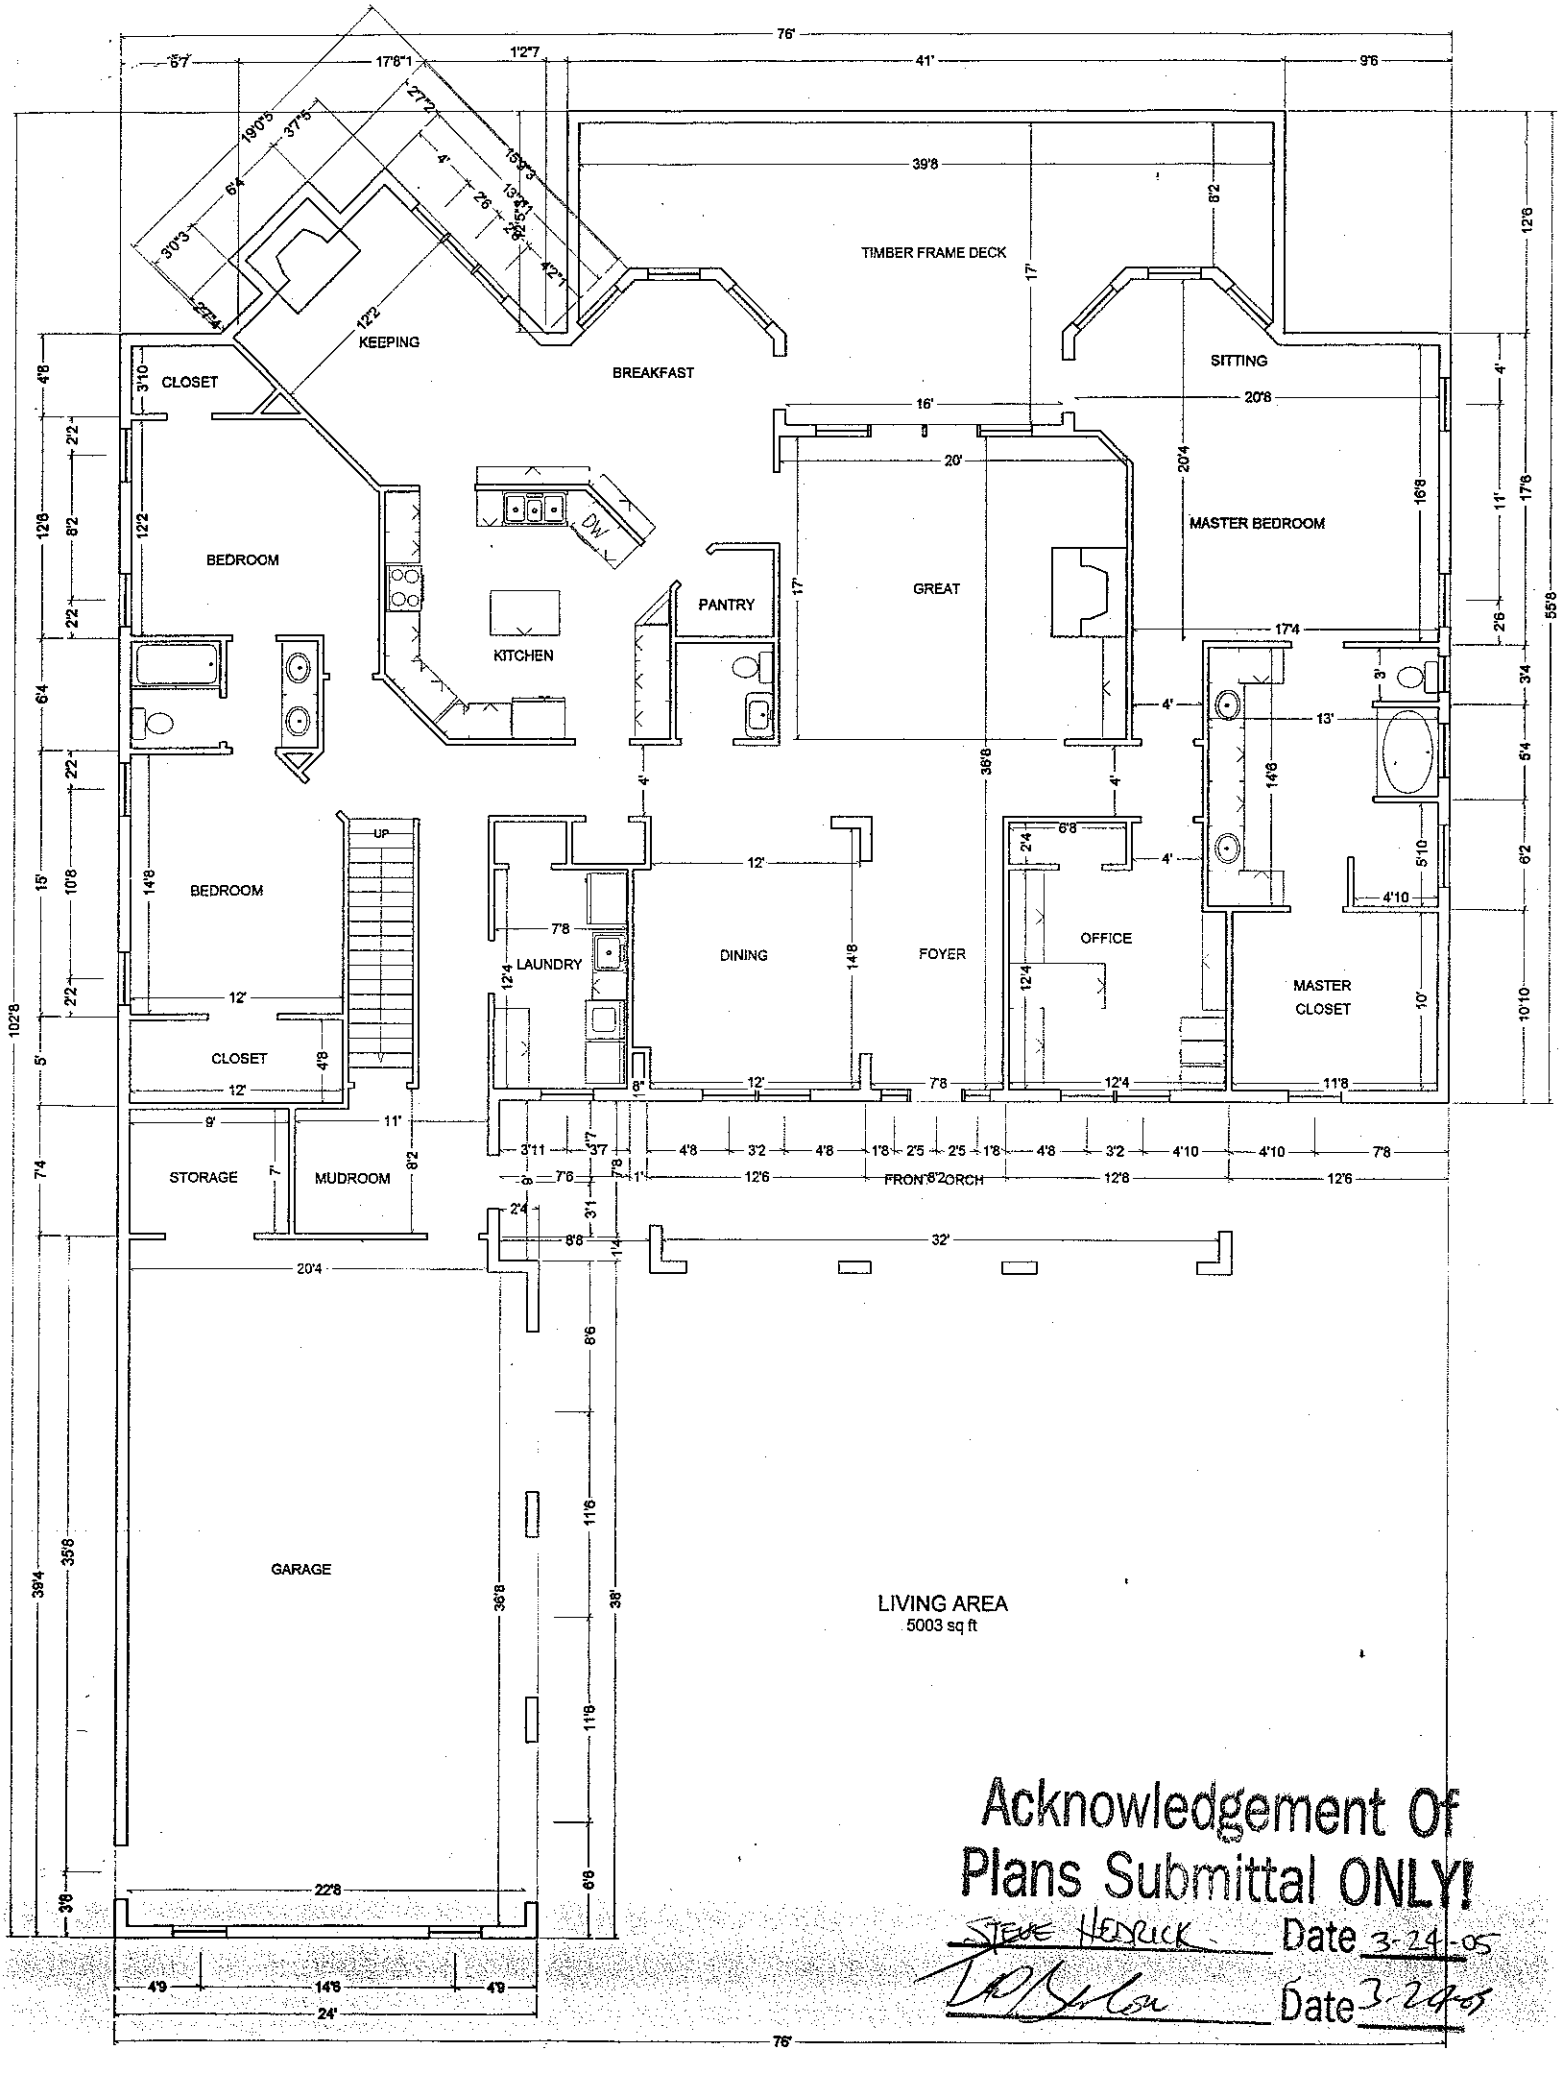


Acknowledgement Of Plans Submittal ONLY!

STEVE HEDRICK Date 3-24-05

Date 3-24-05

3-7-05

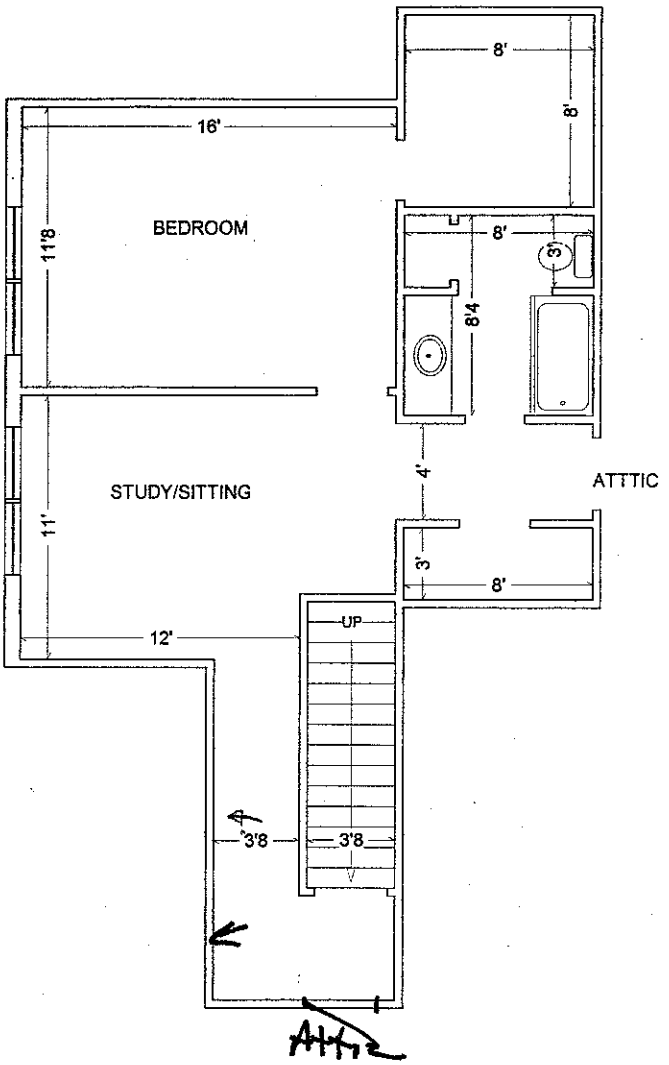

LIVING AREA
729 sq ft


1/8" = 1'

~~84~~

90
366
164

642

Acknowledgement Of
Plans Submittal ONLY!
STEVE HENDRICK Date 3-24-05
Date 3-24-05

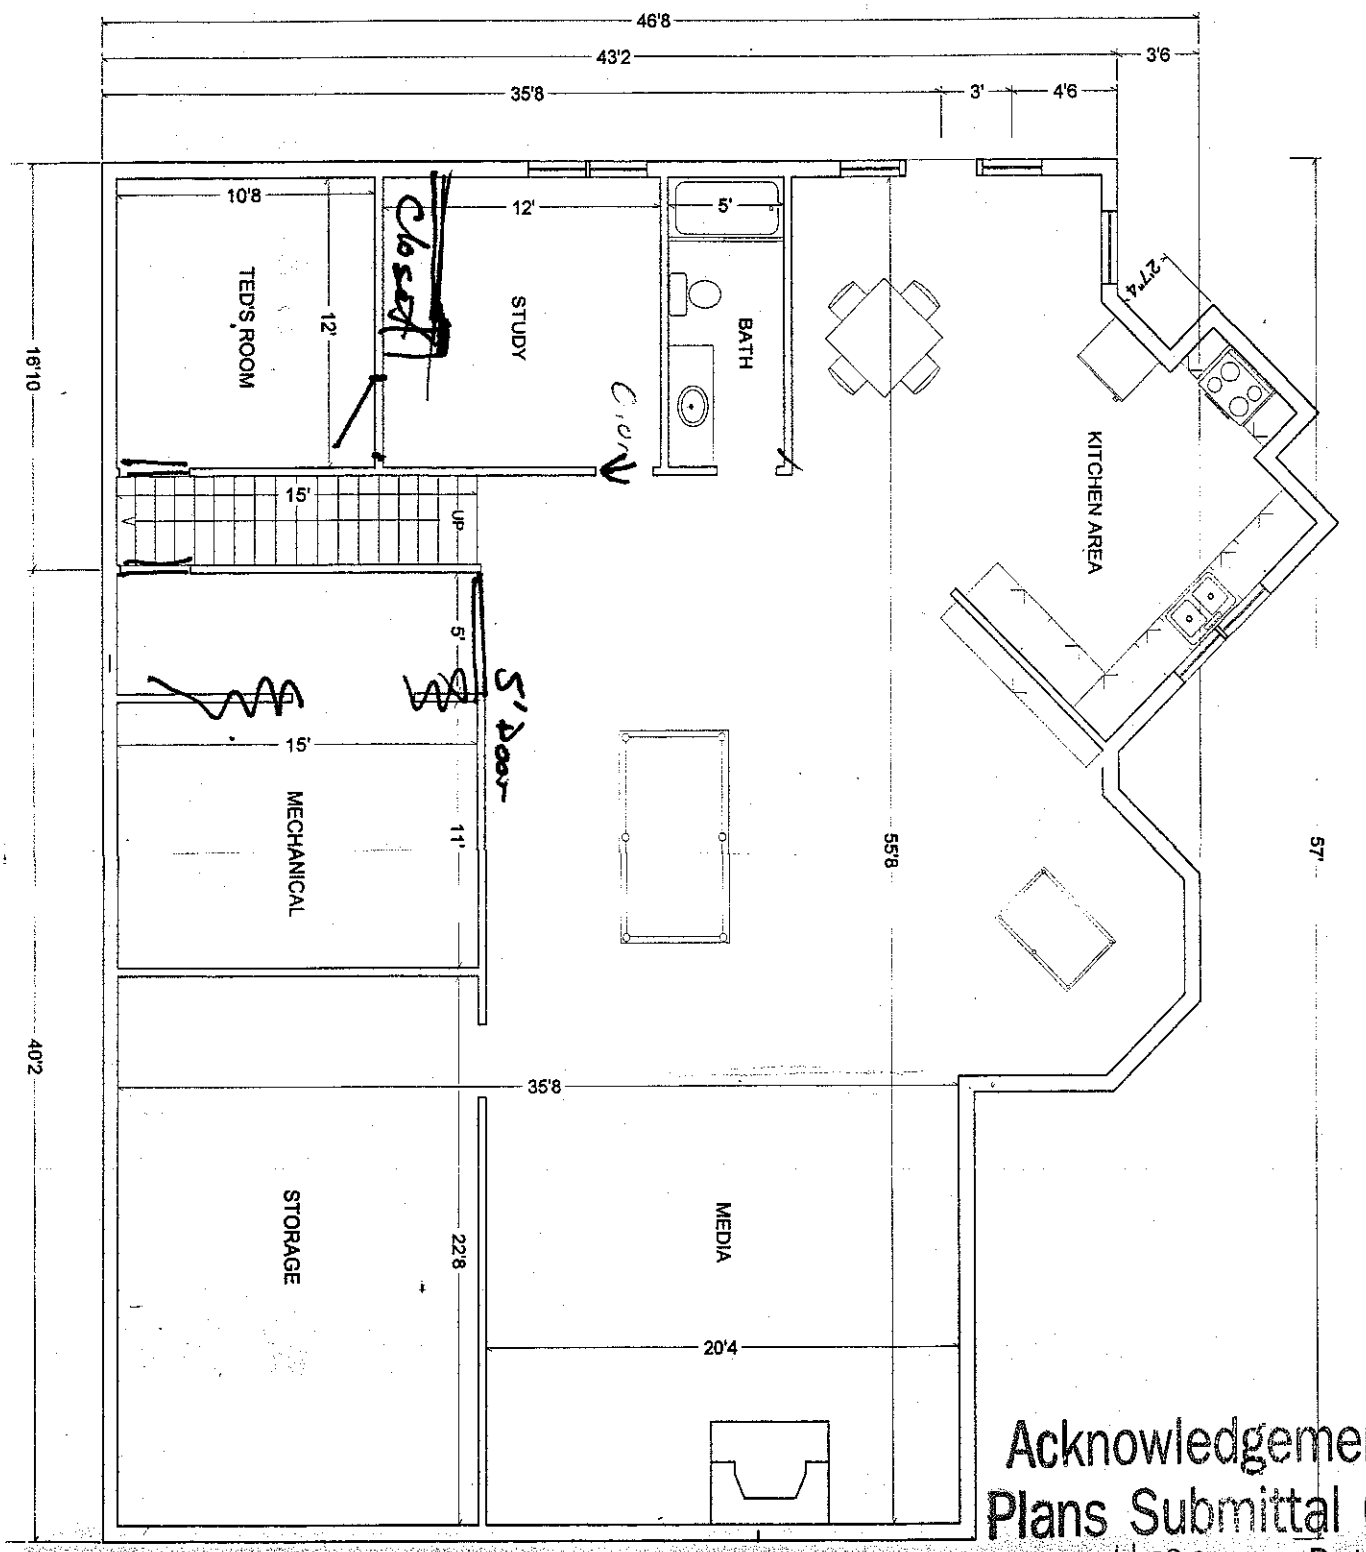

Acknowledgement Of
Plans Submittal ONLY!

STEVE HEDRICK Date 3-24-05

Date 3-24-05