
Acknowledgement Of
Plans Submittal ONLY!
Date 3-24-04
Date 3-30-04

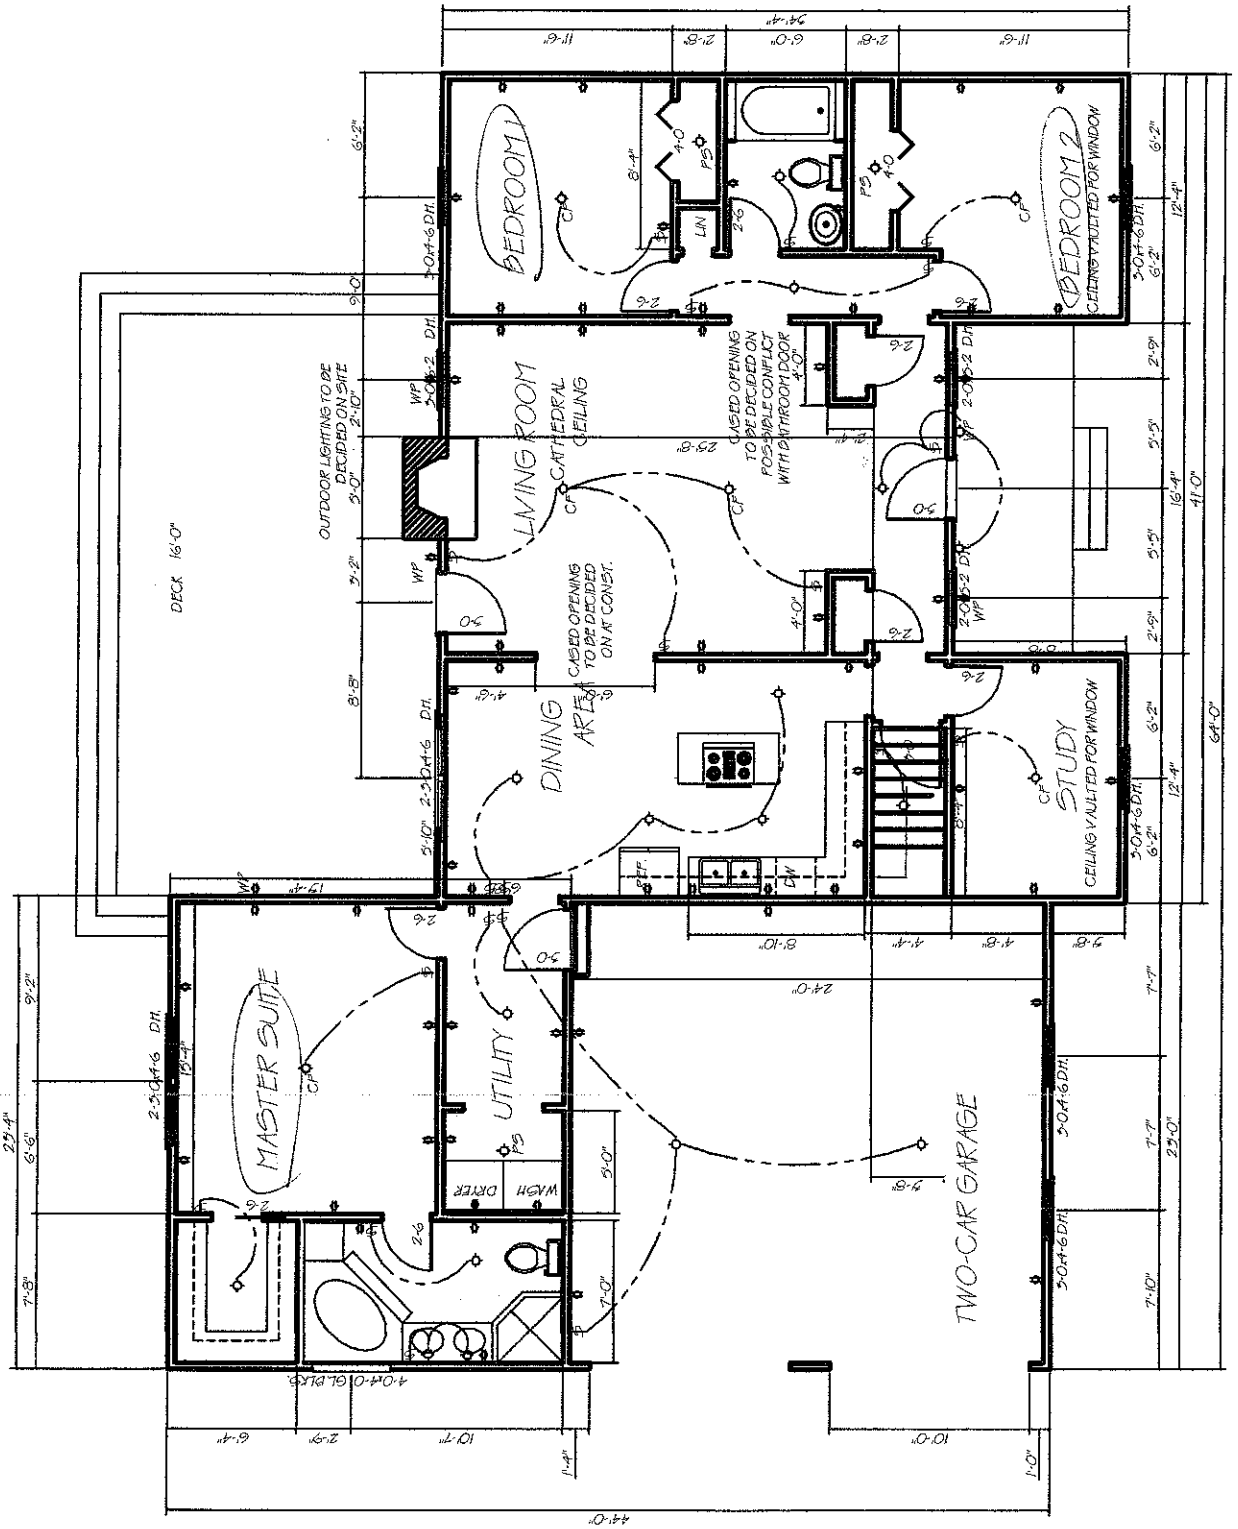

FLOOR PLAN: