
From:CLAYTON HOMES 072 704 872 1166 08/05/2013 16:32 #094 P.001/002

CUSTOMER: WYKE

OFF-FRAME MOD

IREDELL COUNTY

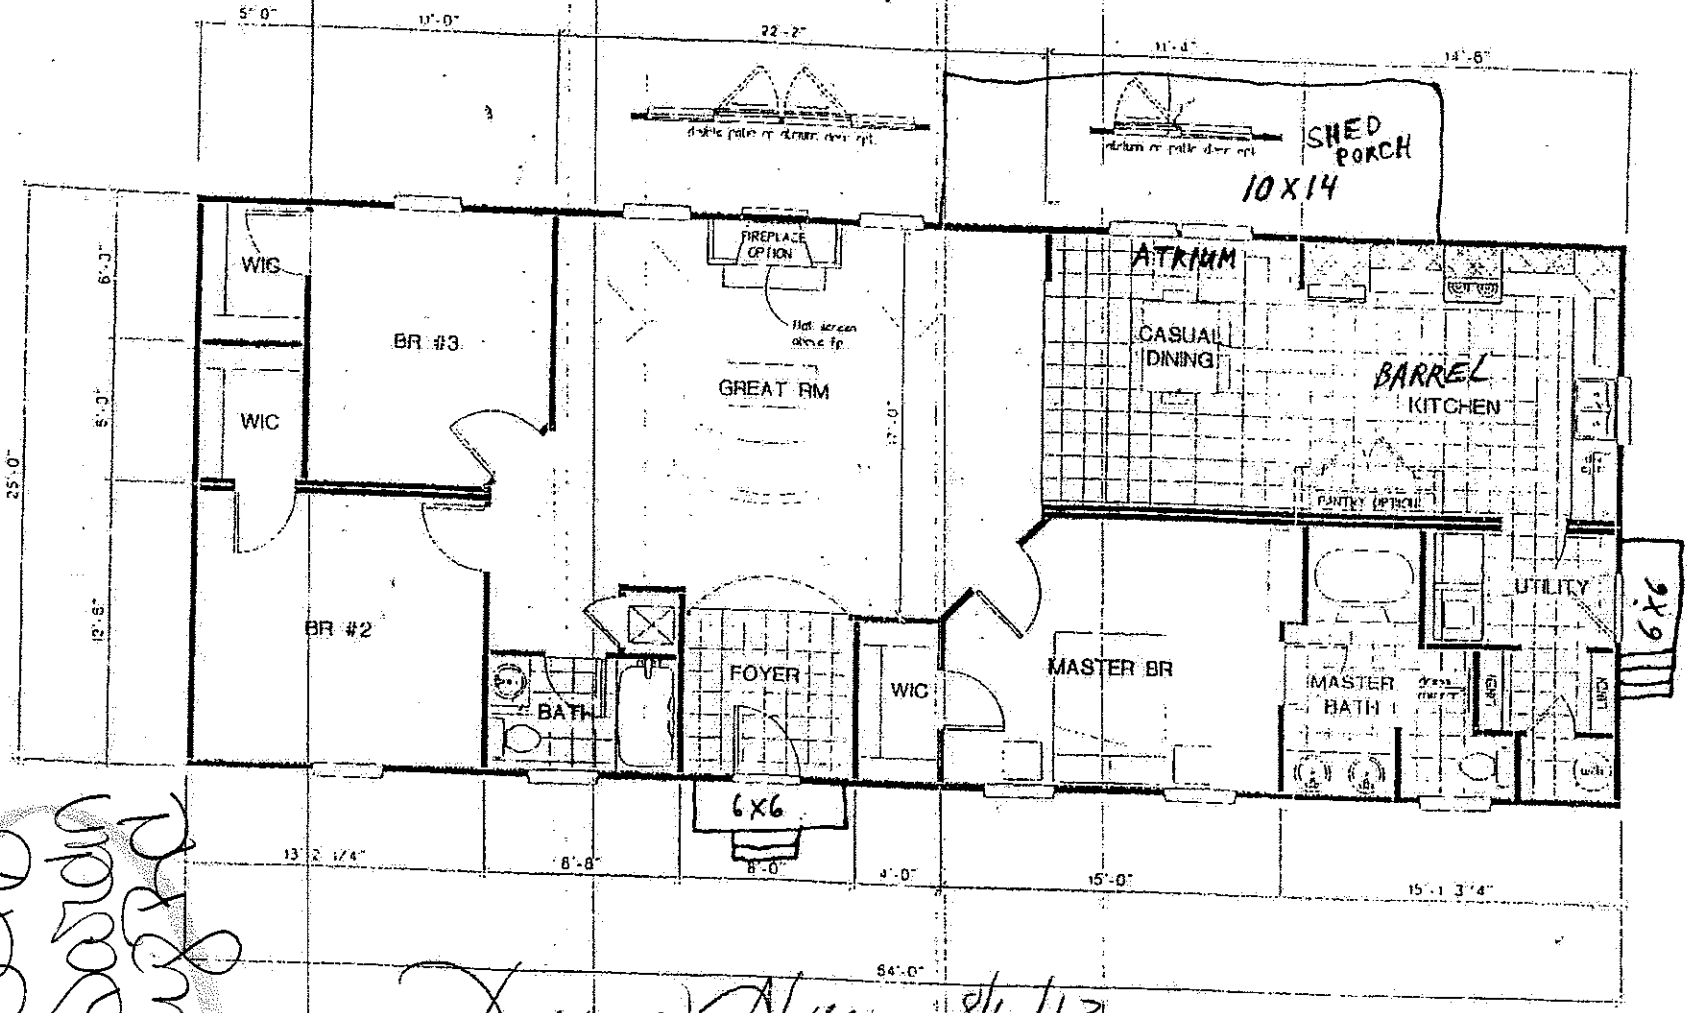

Approved as submitted

Zoning Administrator

Date 9-12-13

Approved with revisions

Zoning Administrator

Date

Please submit revised plans

Lecia Alue 8/6/13

Justin Henderson 9-12-13

B-1