
Acknowledgement Of
Plans Submittal ONLY!
Date 7/24/14
Date 07/29/14

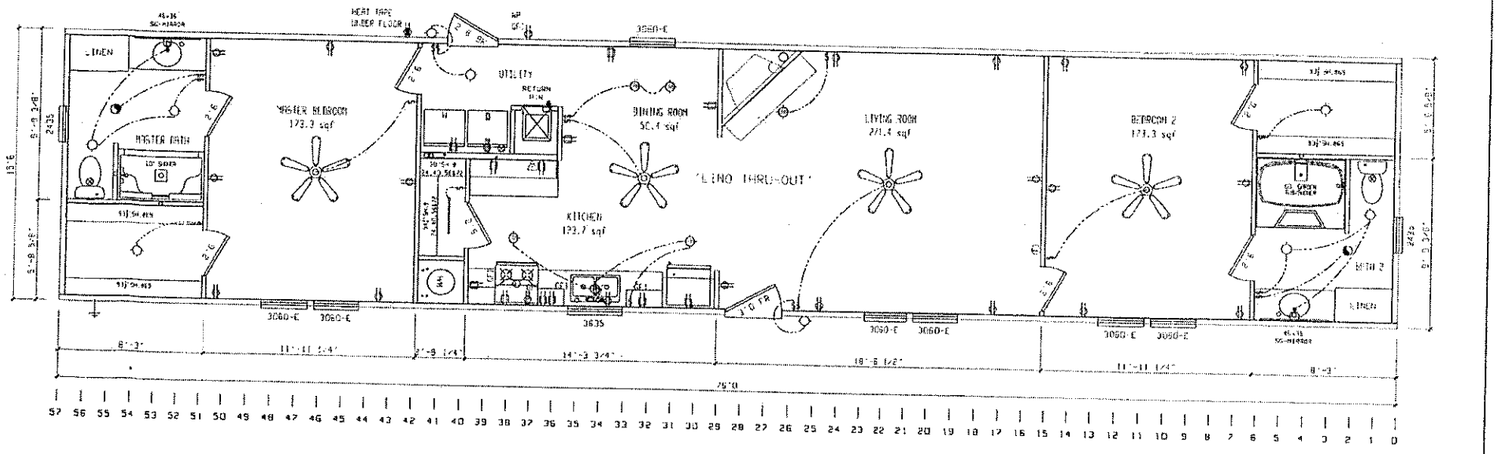


B. Ally 06/17/14

BRAND: SCHULT
SERIES: AV16

CMH MANUFACTURING, INC.

| REVISIONS | BY | DATE |
|---|---|---|
| | | |

GENERAL NOTES
- CEILING HEIGHT = 96.00
- REFER TO DRWG PAGE MMP-2.0 FOR AREA LIGHT & VENT
- REFER TO DRWG PAGE EL-1.2 FOR ELEC. SYMBOL & BRANCH CIRCUIT NUMBER
- FLOOR FRAMING SPACING = 16
- TOTAL WINDOW SQFT = ENTER TOTAL CALCULATED

DRAWING TITLE: MASTER PLAN

RETURN AIR REQUIREMENTS
1. 20"x16" GRILL REQUIRED
2. 4"x10" GRILL W/ 2 1/2" DOOR UNDERCUT
3. DOOR(S) MUST BE UNDERCUT 2 1/2" MIN.
4. 4"x24" OR 6"x14" GRILL REQUIRED

(X) INDICATES REQUIRED NUMBER OF STUDS IN COLUMN
(X) THE X SPECIFIES THAT THERE CAN BE 30 HOLES IN STUDS IN COLUMNS

| MODEL NAME | | SQ. FT. |
|---|---|---|
| | | 1178 |

| PLANT | DESCRIPTION | MODEL NO. |
|---|---|---|
| 957 | 16X76 2BR-2BA | ROC728572 |

| DRAWN BY | ORIG. DATE | DATE PRINTED | SHEET NO. |
|---|---|---|---|
| KLK | 06/17/2014 | 06/17/2014 | E-1 |