
PRESSURE MANIFOLD DESIGN

ATTACHMENT TO P.D.# 4802-709-821

TAX MAP # _____

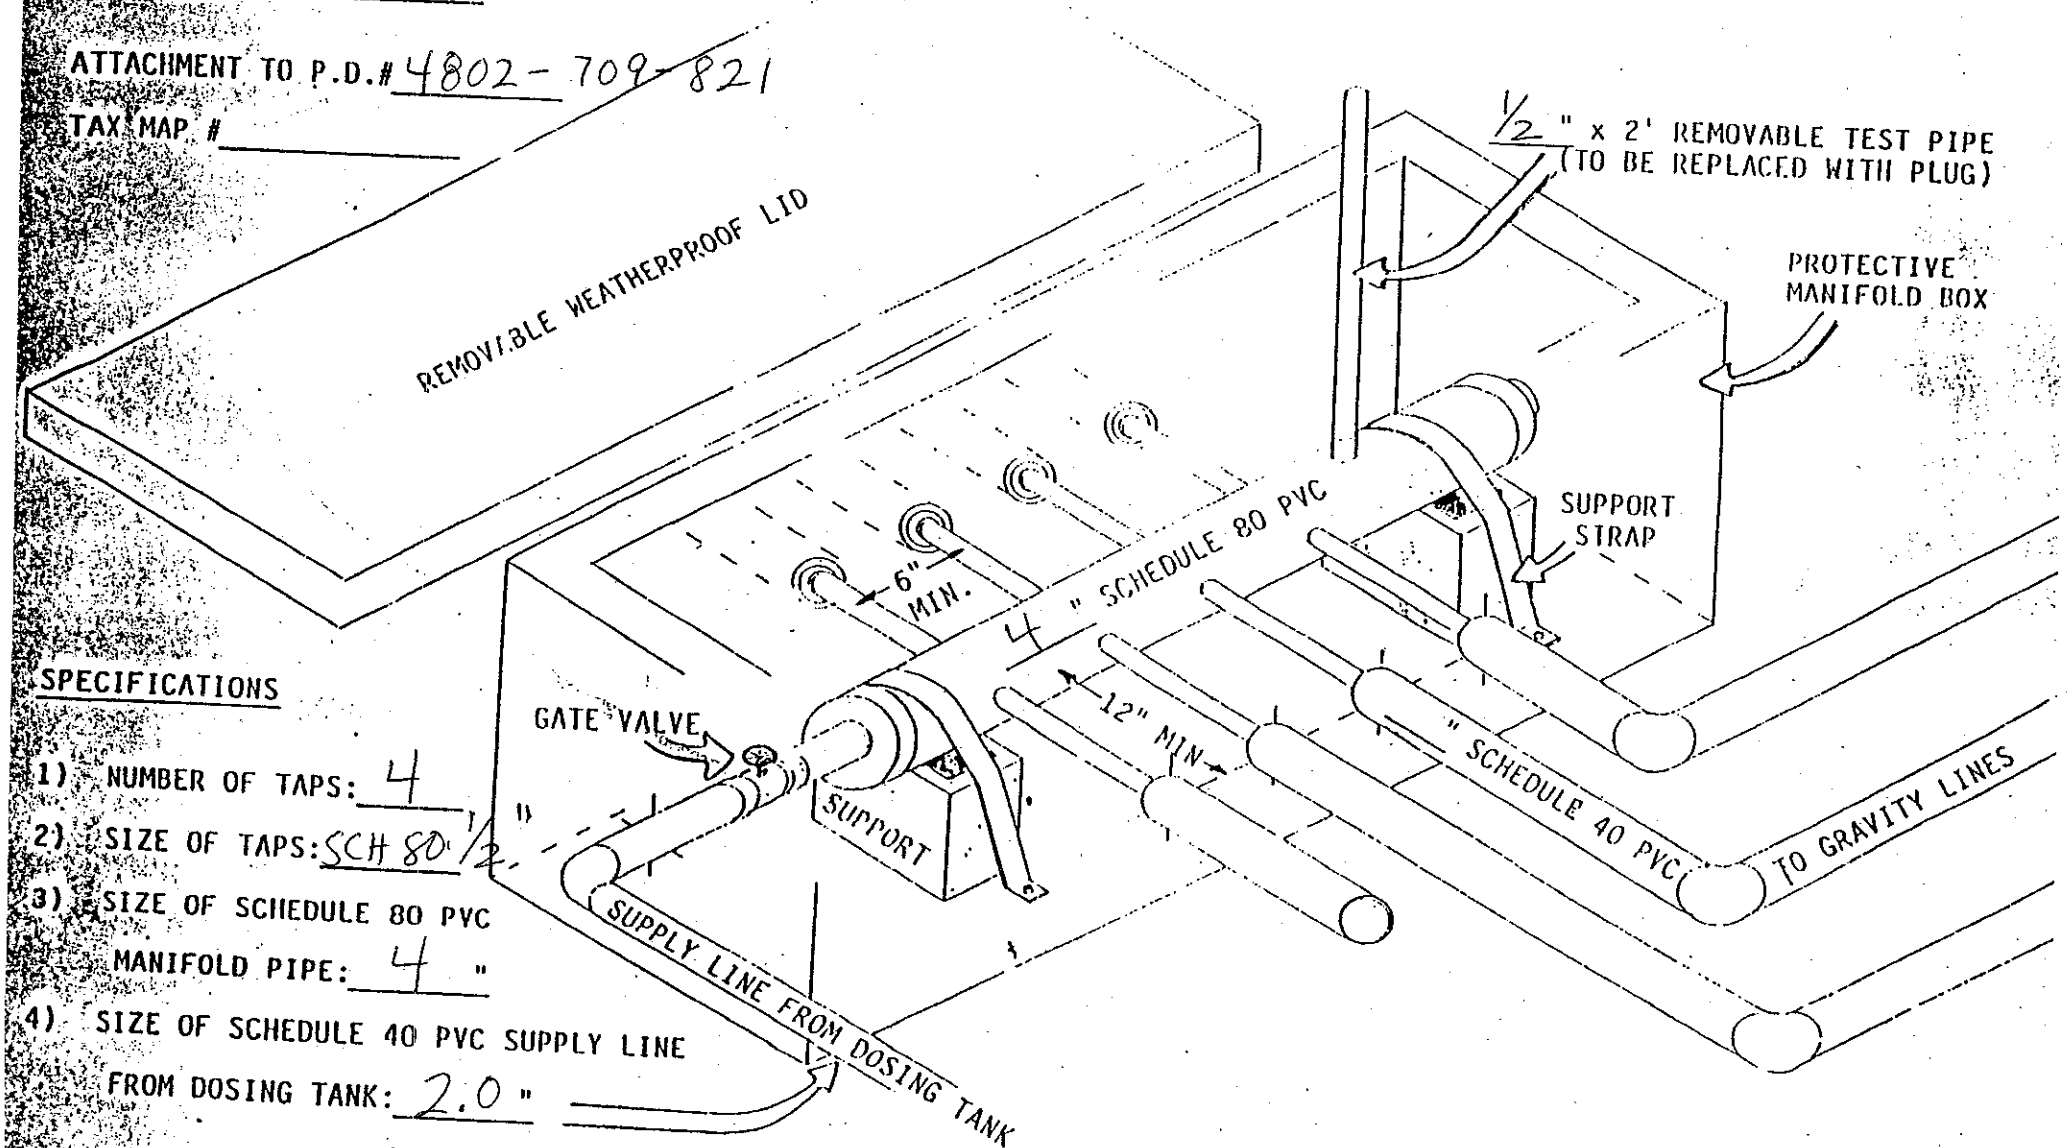

SPECIFICATIONS

1) NUMBER OF TAPS: 4
2) SIZE OF TAPS: SCH 80 1/2"
3) SIZE OF SCHEDULE 80 PVC MANIFOLD PIPE: 4 "
4) SIZE OF SCHEDULE 40 PVC SUPPLY LINE FROM DOSING TANK: 2.0 "