
Acknowledgement Of
Plans Submittal ONLY!
R. Steve Hedrick Date 4/18/12
Date 4-18-12

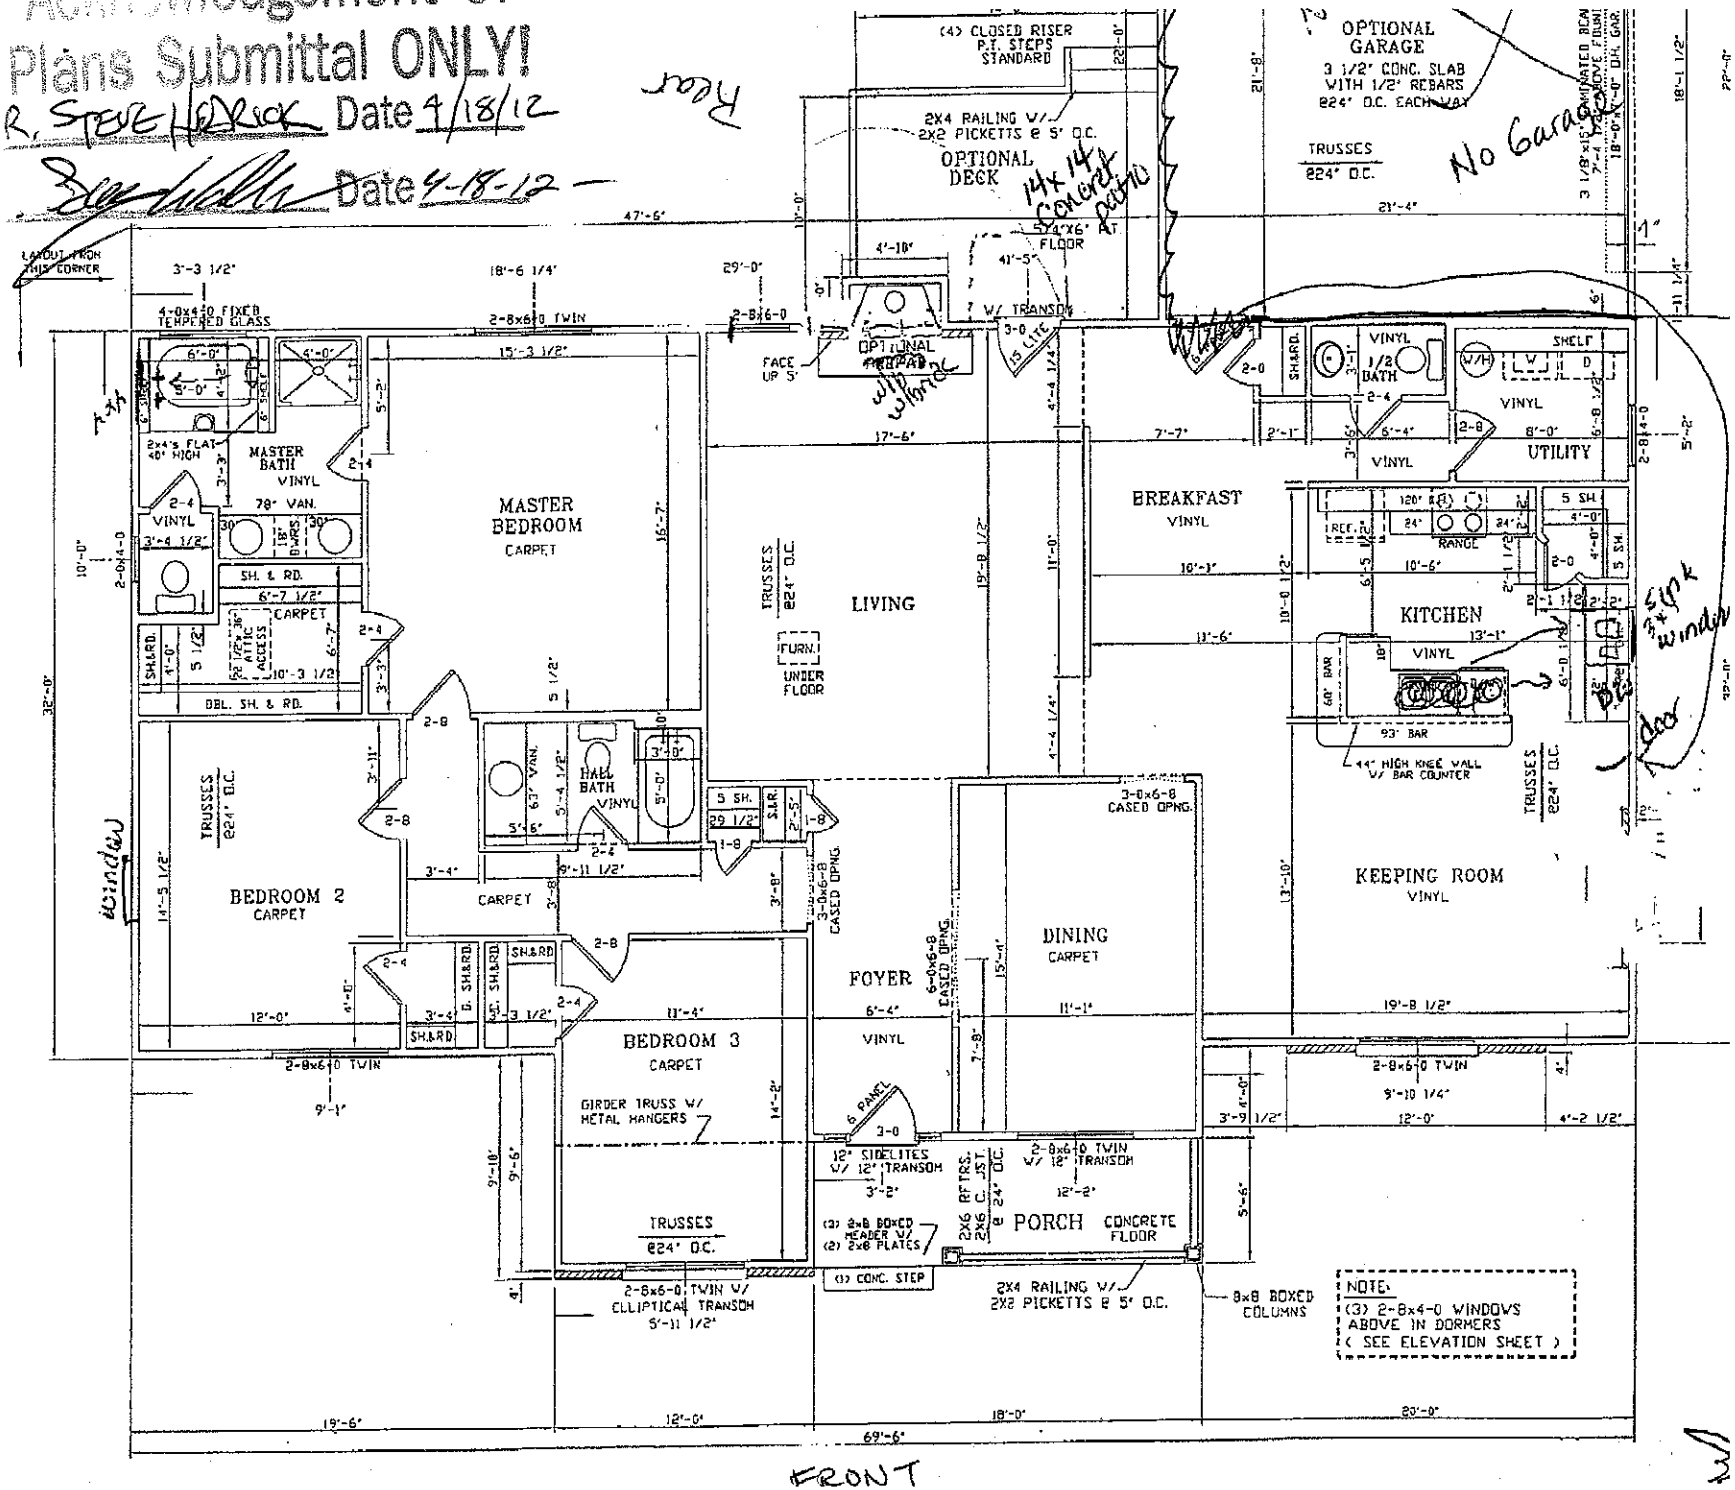

For Mr. Greg Wallace — Plans + House Key out —

Mar 30 12 02:36p Microsoft 704-592-2631 p.1