
004

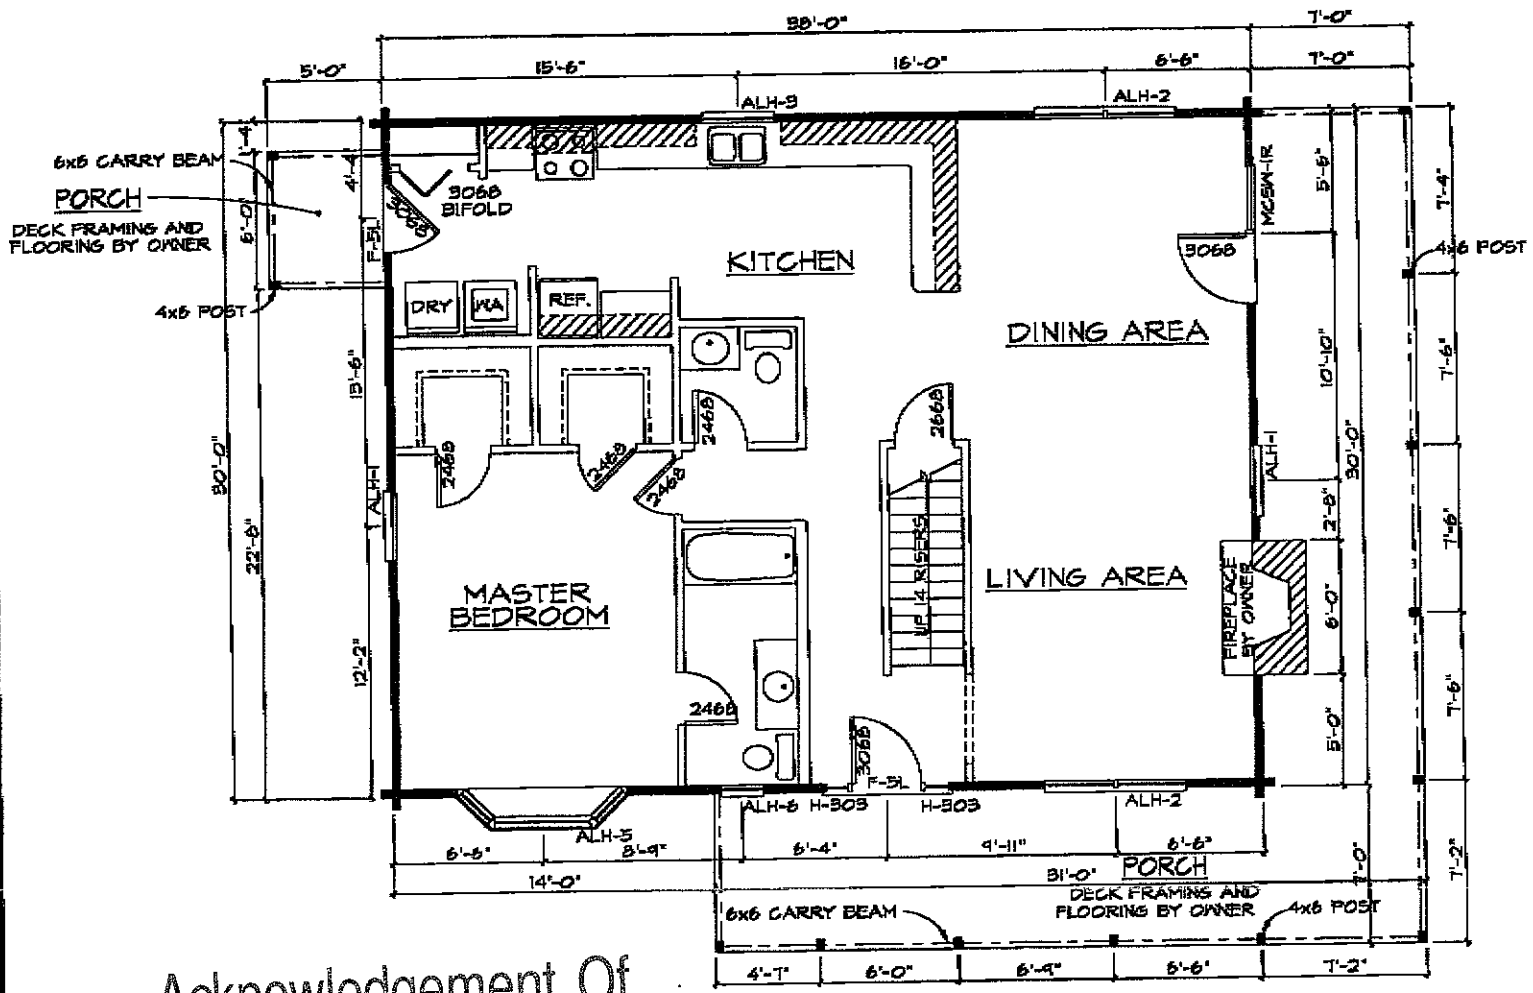

Acknowledgement Of
Plans Submittal ONLY!

Date 4-20-04


Date

FIRST FLOOR PLAN
SCALE ⅛"= 1'-0"

AmerLink
Everything you need to build your dream

PRELIMINARY PLANS FOR: F
WALTON IV
10-10-03 T.E. SCL. : ⅛ = 1'-0"

01/02/2014 19:23 FAX

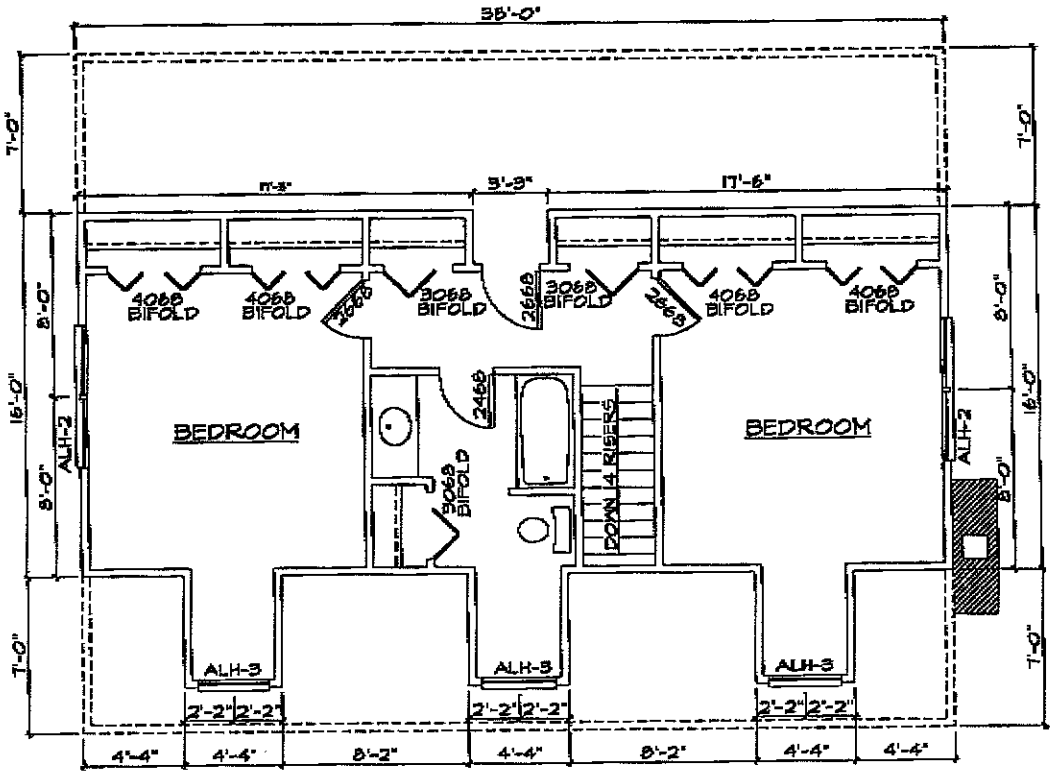

SECOND FLOOR PLAN

SCALE ⅛" = 1'-0"

AmerLink
Everything you need to build your dream

PRELIMINARY PLANS FOR: F

WALTON IV

10-10-05 T.E. SCL. : ⅛ = 1'-0"