002 NO.081 MISSOURI HOMES INC → FLEETWOOD-DENV 10:11 05/24/2004

THE BEAUFORT


(1867 Sq.Ft.)

160 SQ.FT. COVERED PORCH

#3

Plan No. 913

40'-0" x 66'-8"

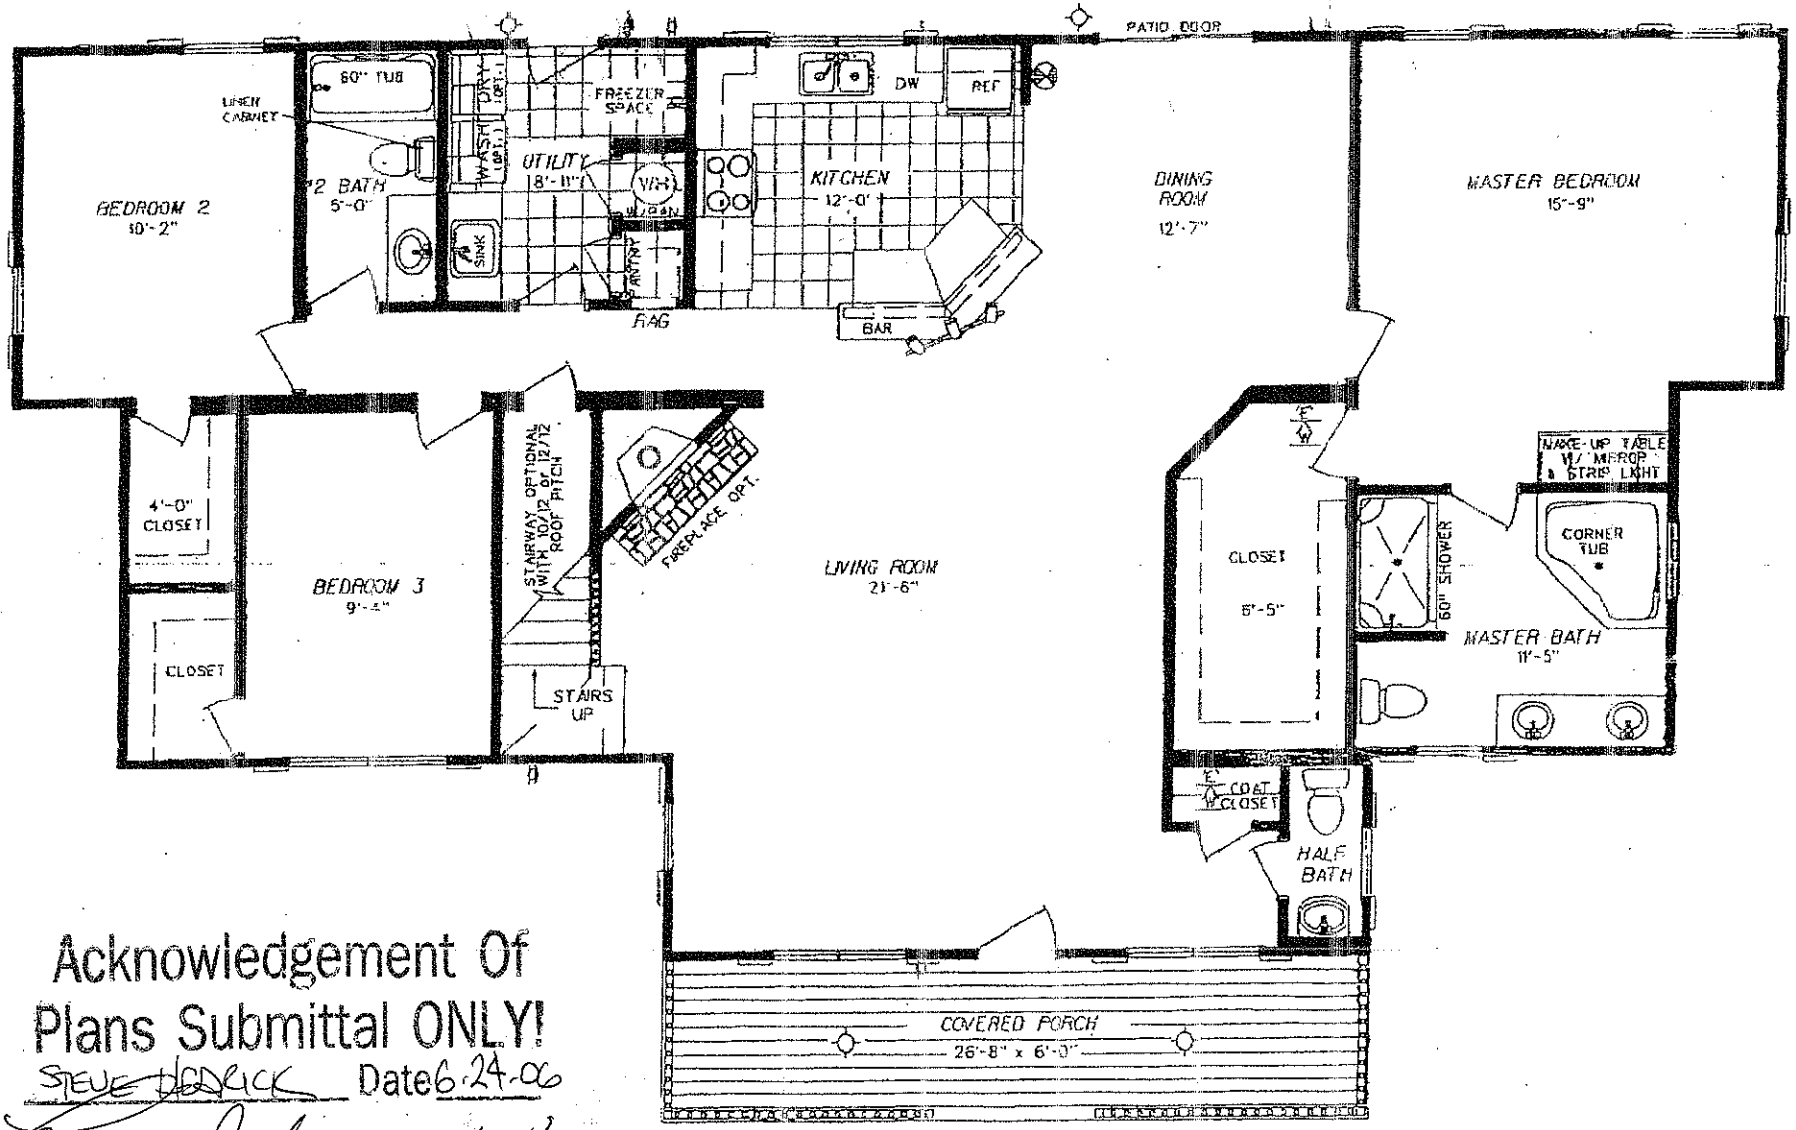

Acknowledgement Of Plans Submittal ONLY!

STEVE HEDRICK Date 6-24-06

Date 6/24/06