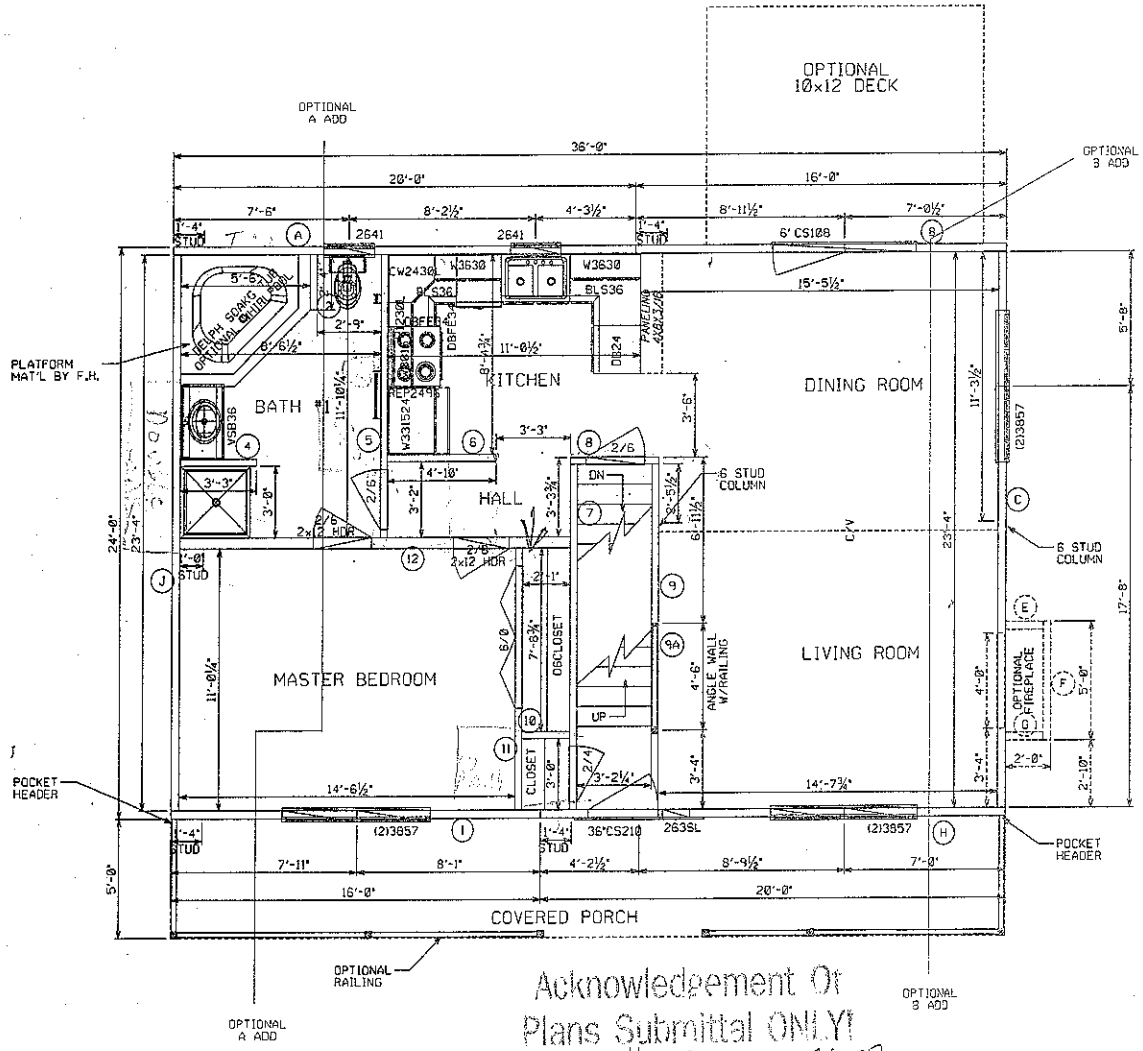


1st STORY AREA = 864 SQ.FT.
2nd STORY AREA = 685 SQ. FT.
TOTAL LIVING AREA = 1549 SQ. FT.

GARAGE AREA = 0 SQ.FT.
PORCH AREA = 180 SQ.FT.
TOTAL AREA = 1729 SQ.FT.


ALL VOLUME SPACES
INCLUDED IN LIVING
SQUARE FOOTAGE

Acknowledgement Of
Plans Submittal ONLY!
Steve Heady Date 1-26-07
Mark Cook Date 1-26-07

#

BUILDER:

TITLE: 1ST STORY FLOORPLAN -MOUNTAIN LOG-	
DATE: 3/28/2003	SCALE: 3/16" = 1'-0"
REVISIONS:	DRAWN BY: DJG
	LOT #:
	CUSTOMER:
	DRAWING #: 09
FOREST HOMES - A DIVISION OF LANCASTER REDEVELOPMENT CORP.	

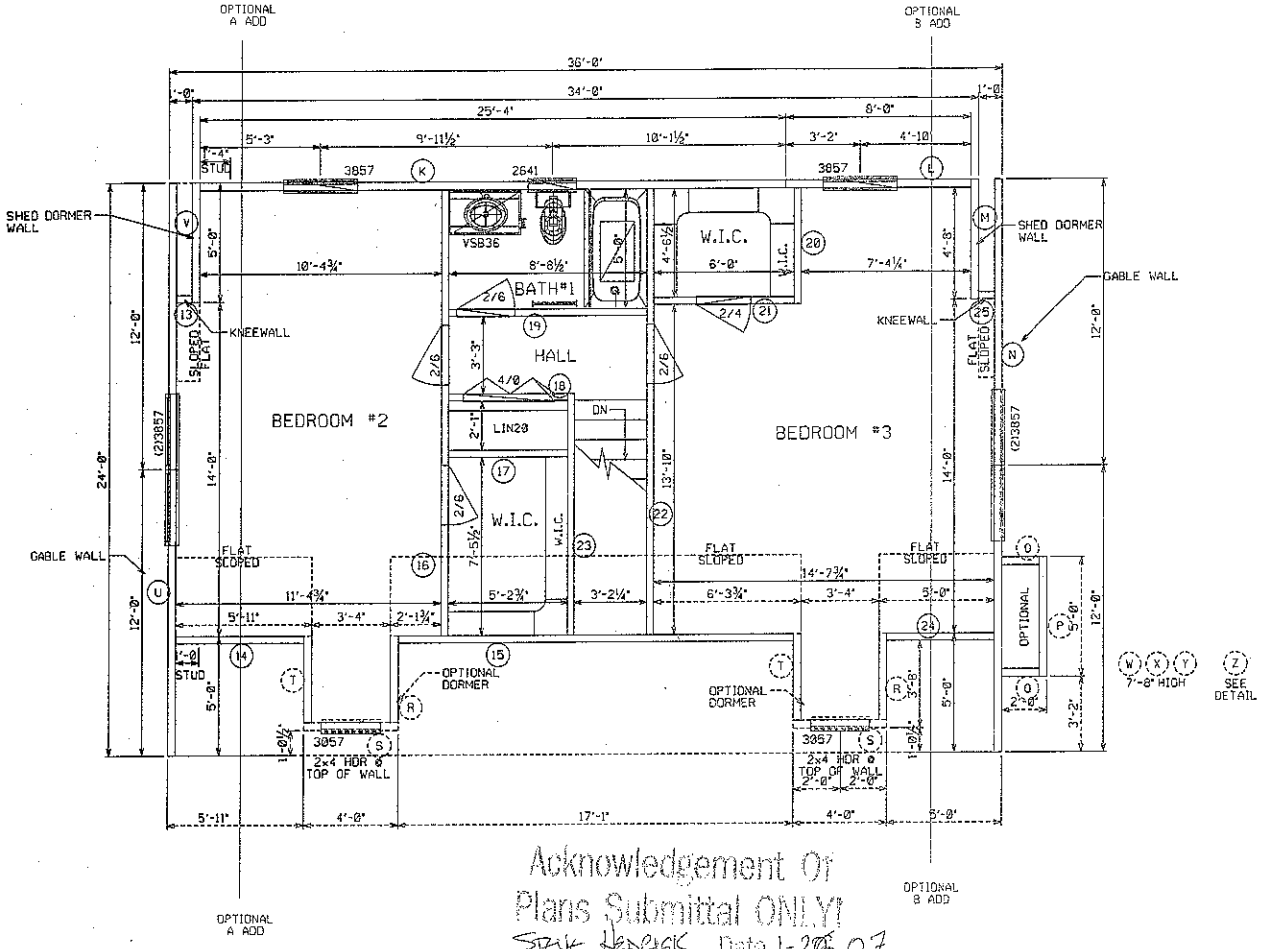


Acknowledgement Of
Plans Submittal ONLY!
Steve Hedrick Date 1-26-07
Mark Cope Date 1-26-07

#

BUILDER:

TITLE: -MOUNTAIN LOG- 2ND STORY FLOORPLAN	
DATE: 3/28/2003	SCALE: 3/16" = 1-0"
REVISIONS:	DRAWN BY: JAM
	LOT #:
	CUSTOMER:
	DRAWING #: 10

FOREST HOMES - A DIVISION OF LANCASTER REDEVELOPMENT CORP.

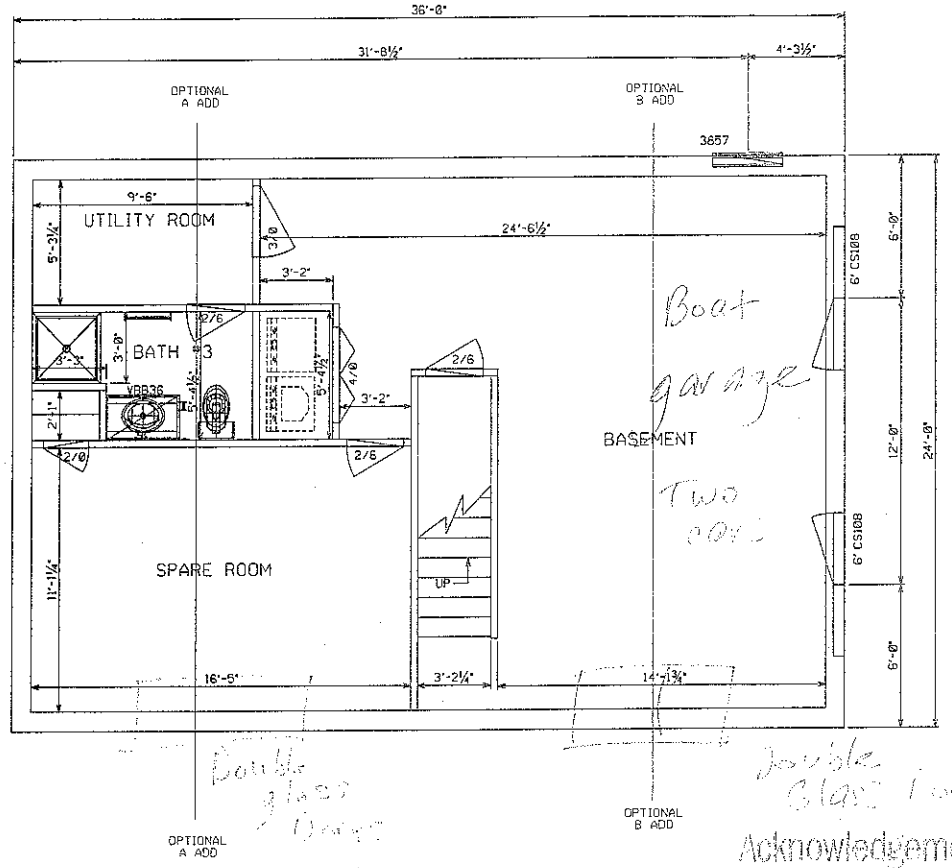

OPTIONAL BASEMENT LAYOUT

Double glass doors

Acknowledgement Of Plans Submittal ONLY!
Steve Hedrick Date 1-26-07
Mark Cooper Date 1-26-07

TITLE: -MOUNTAIN LOG- OPTIONAL BASEMENT LAYOUT	
DATE: 4-9-02	SCALE: 3/16" = 1'-0"
REVISIONS:	DRAWN BY: JAM
	LOT #:
	CUSTOMER:
	DRAWING #: 06A
FOREST HOMES - A DIVISION OF LANCASTER REDEVELOPMENT CORP.	

#

BUILDER: