
THIS PAGE INCLUDES DETAILS FOR BASEMENT OPTION


← NO BASEMENT

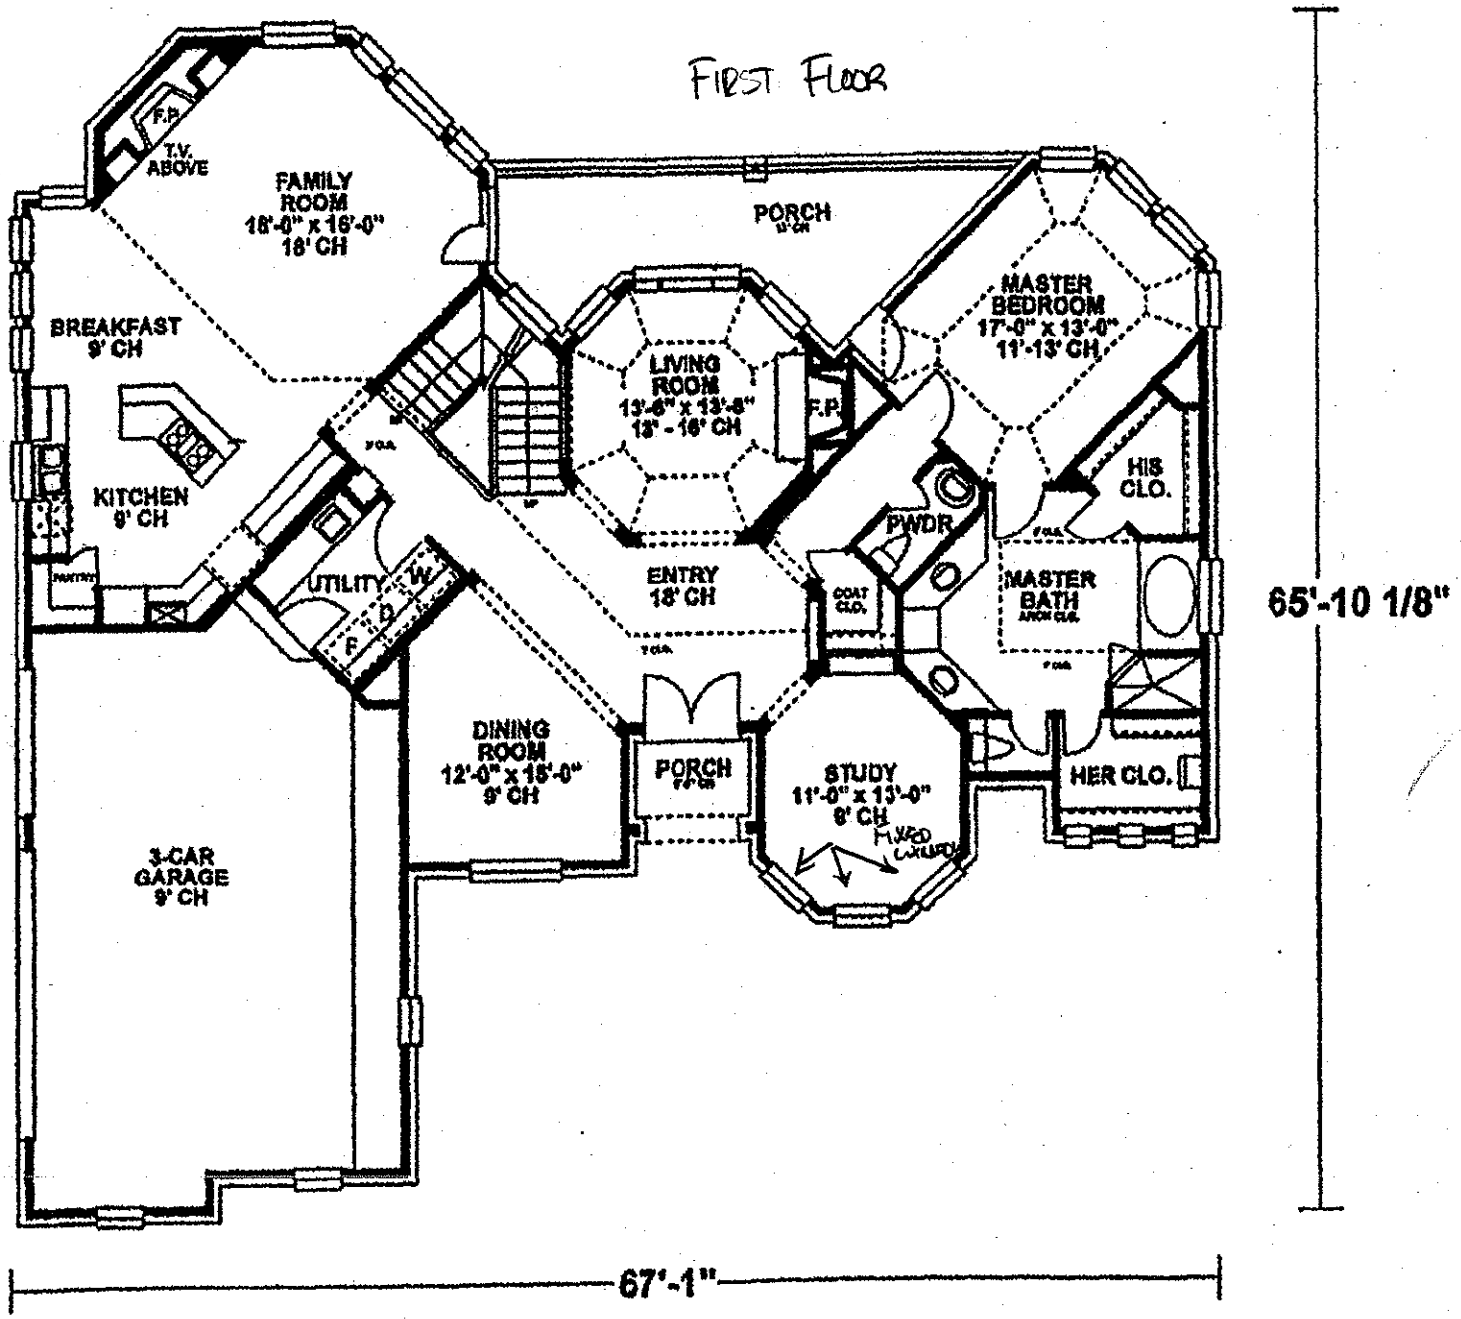

FIRST FLOOR	2112 sq.ft.
SECOND FLOOR	982 sq.ft.
TOTAL LIVING AREA	3094 sq.ft.
PLAN #5	

© CARMICHAEL & DAME DESIGNS, INC.

REVERSE PLAN

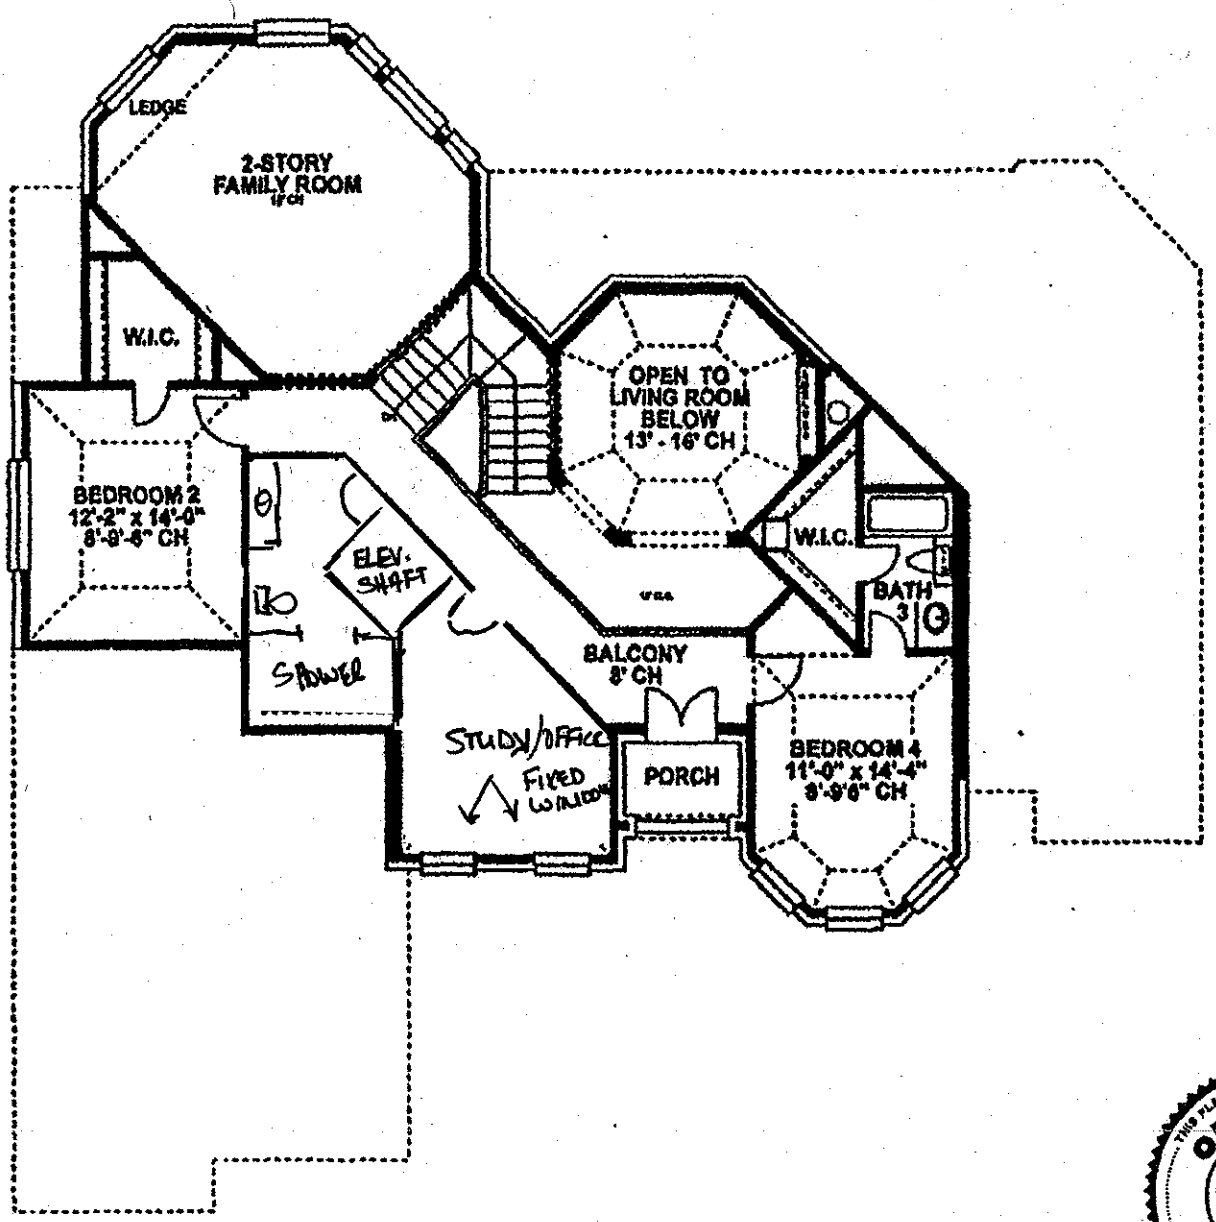

Acknowledgement Of
Plans Submittal ONLY!

Christopher M. Sherrill Date 2-28-05

Date 3-4-05

THIS PLAN HAS BEEN
ORIGIN
DRAF
WITH THE U.S. COPY

IF THIS IS N
DO NOT C