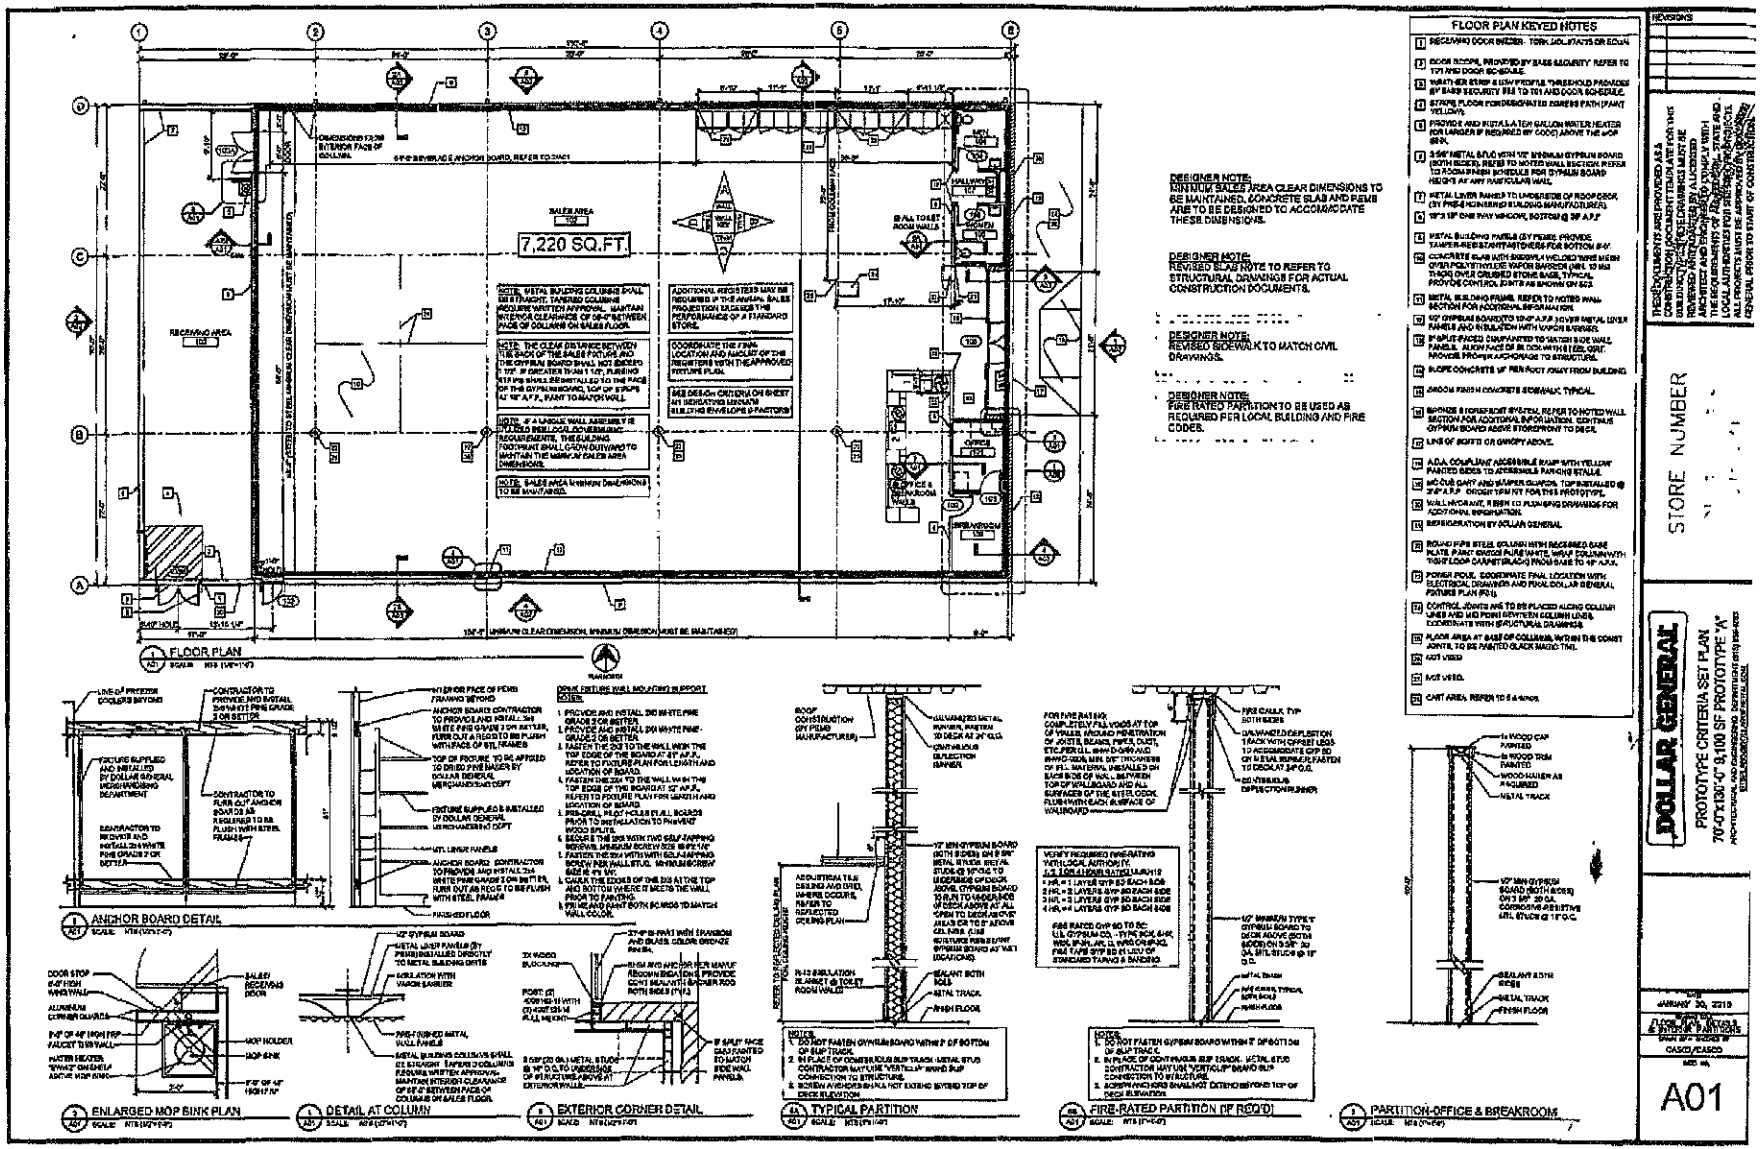


DOLLAR GENERAL

PROTOTYPE CRITERIA SET PLAN
70'-0"X130'-0" 9,100 SF PROTOTYPE "A"

STORE NUMBER

REVISIONS

JANUARY 30, 2019

FLOOR PLAN, DETAILS & SCHEDULE PARTITIONS

CASCO/FASCO

A01