
THIS IS TO CERTIFY THAT ON THE 25th DAY OF November 19 85 I SURVEYED THE PROPERTY SHOWN ON THIS PLAT. AND THAT THE TITLE LINES AND THE VALUES OF THE BUILDINGS IF ANY ARE AS SHOWN HEREON.

SIGNED R. S. Hollifield

R. S. HOLLIFIELD, REGISTERED SURVEYOR

Revised Dec. 20, 1985

RONALD S. HOLLIFIELD REGISTERED L1404 LAND SURVEYOR NORTH CAROLINA

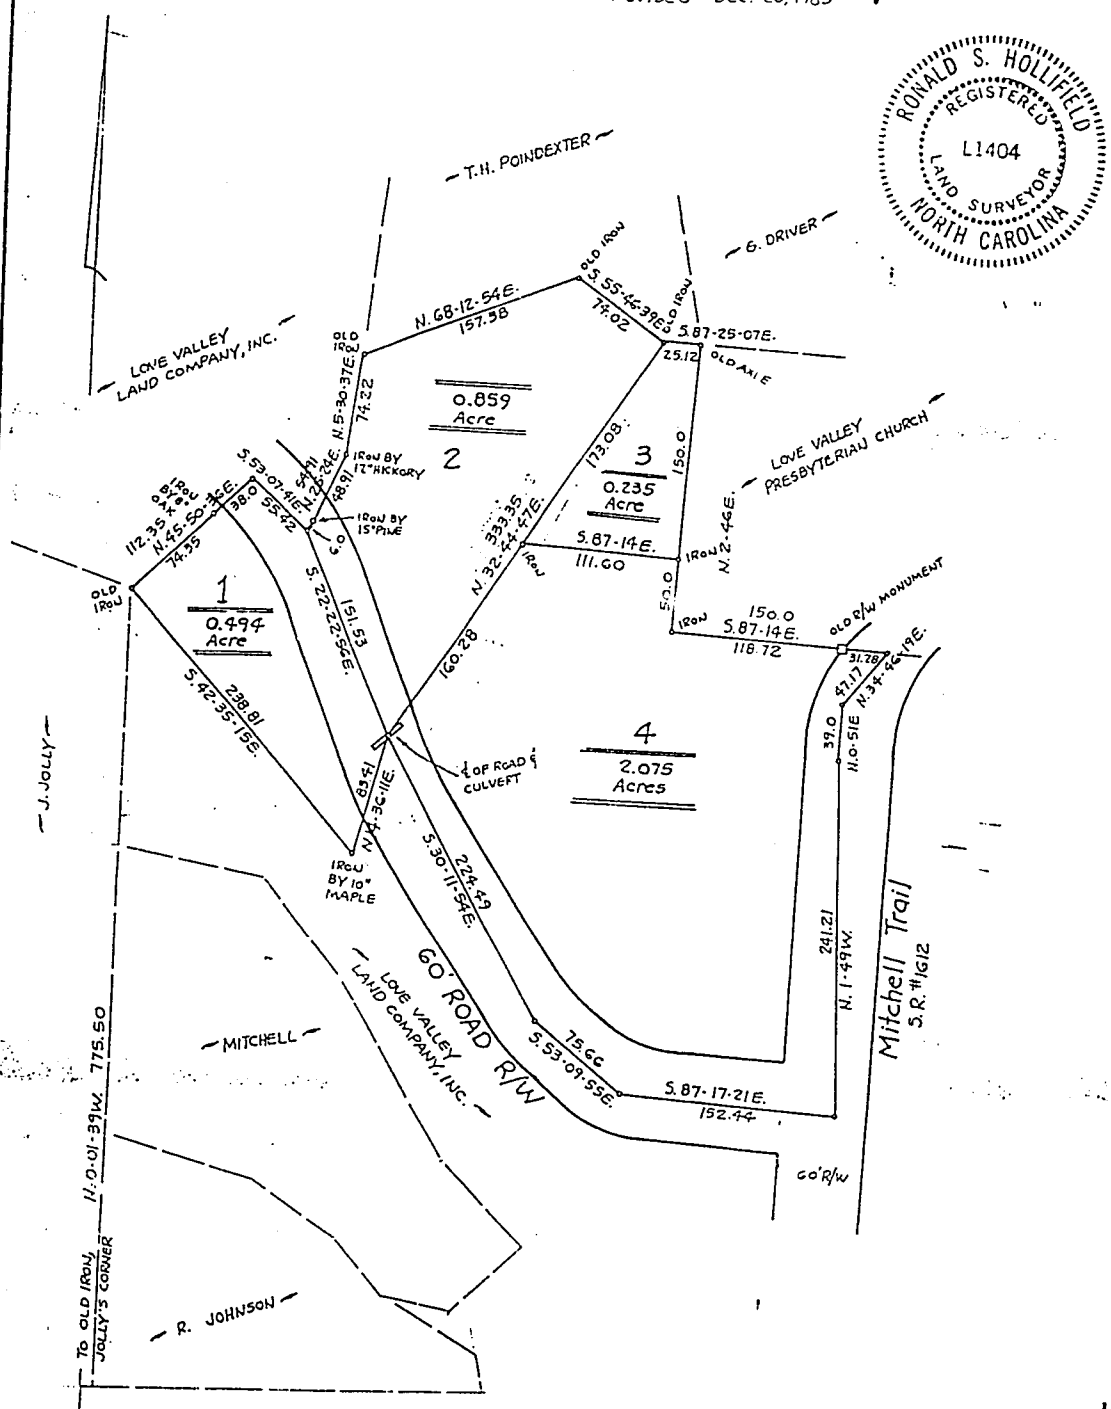

Boundary SURVEY

A Portion of the Love Valley Land Co., Inc. Property & the Holbrook Property

SCALE 1"=100' Town of Love Valley Iredell County, N.C.

THE PROPERTY OF 1. Clinton Price & wife, Kay; 2. T.H. Poindexter; 3. Love Valley Pres. Church; 4. B.C. & L.O. Holbrook

MAP RECORDED IN BOOK ____ AT PAGE ____ DEED RECORDED IN BOOK ____ PAGE ____

ITHERN PHOTO PRINT