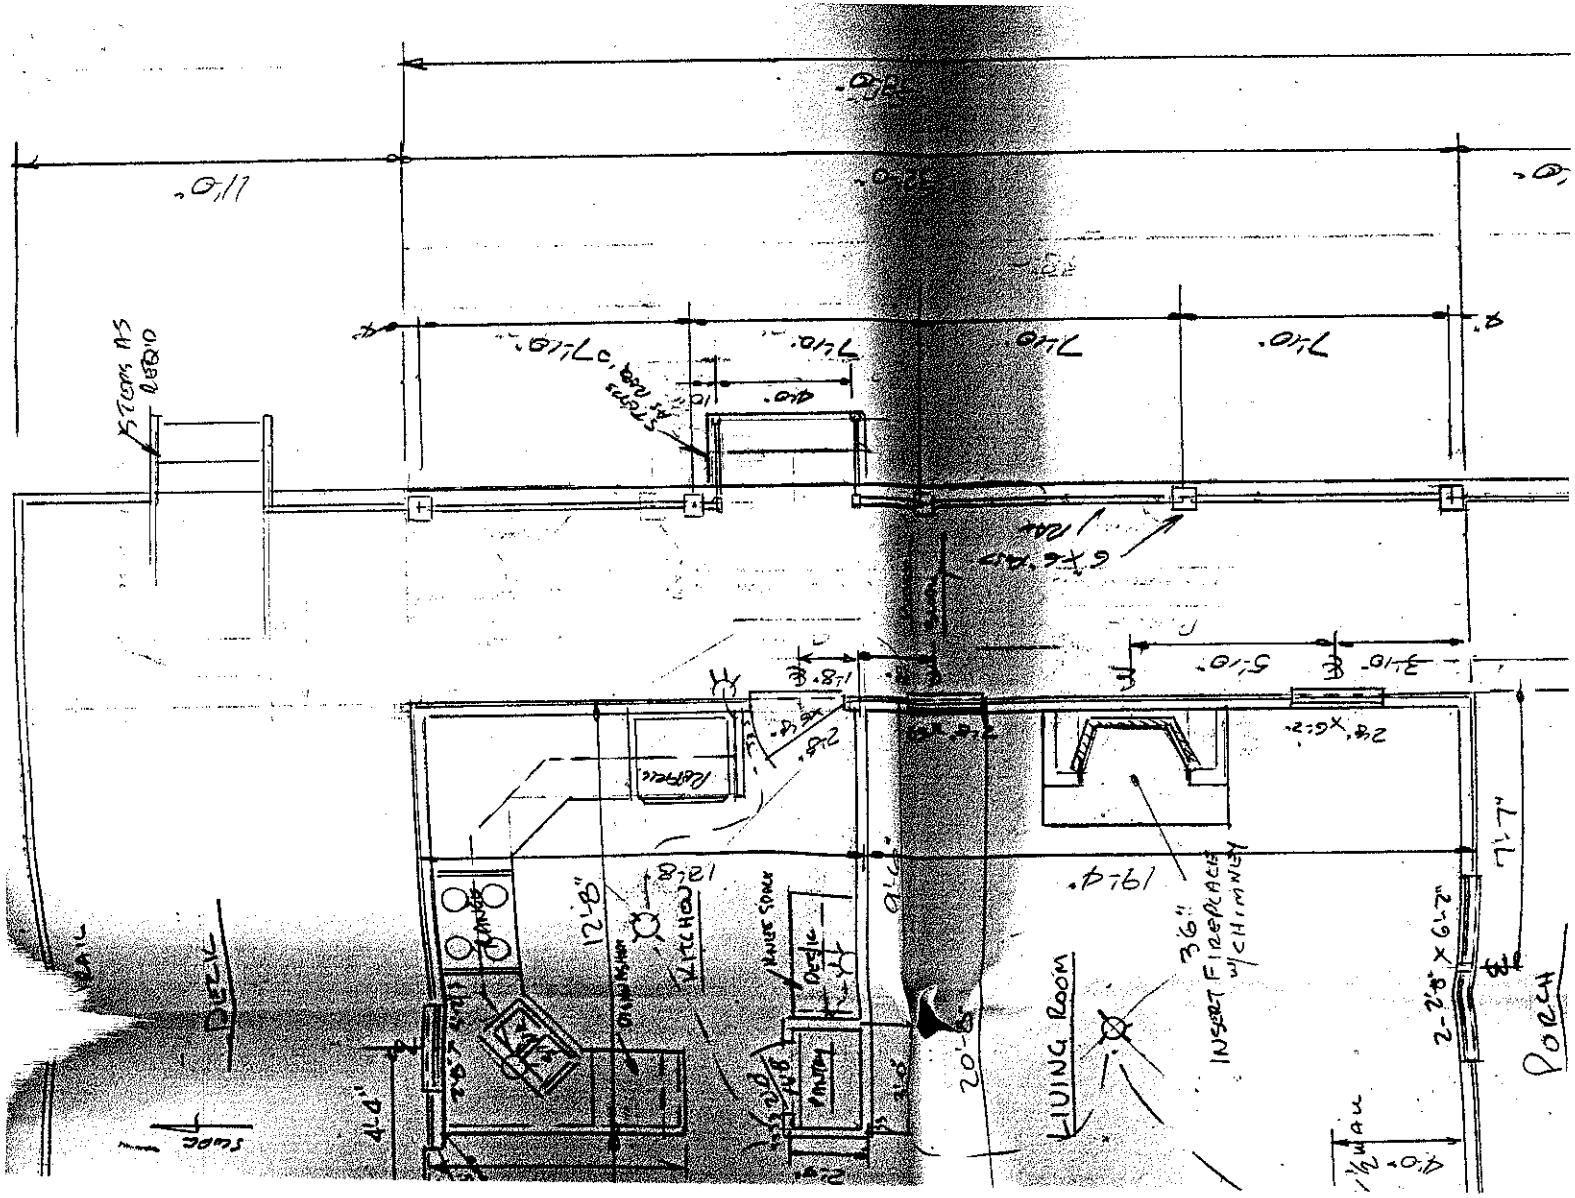
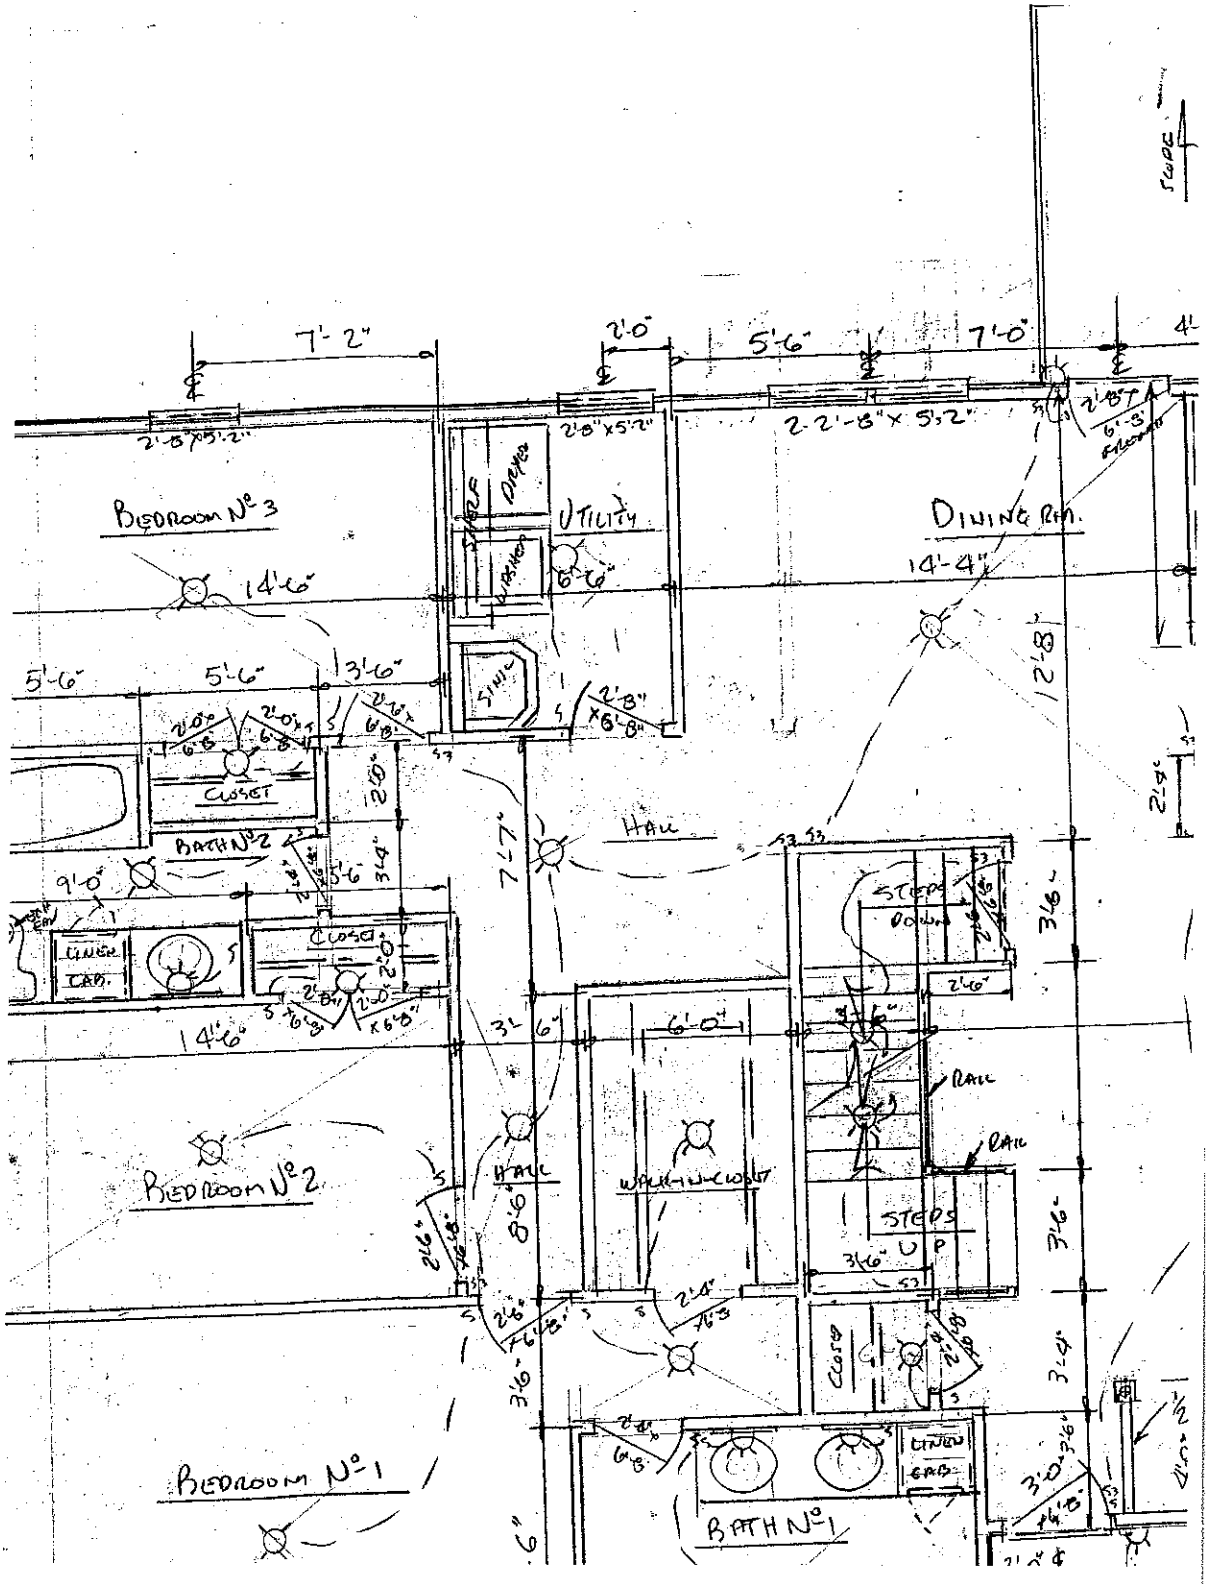


Acknowledgement Of
Plans Submittal ONLY!

Date 7-22-05

Date 8-2-05


BEDROOM N° 3
UTILITY
DINING RM.
14'-4"
CLOSET
BATH N° 2
HALL
STEPS
RAIL
BEDROOM N° 2
WALK-IN-CLOSET
BEDROOM N° 1
BATH N° 1
LINEN CAB.