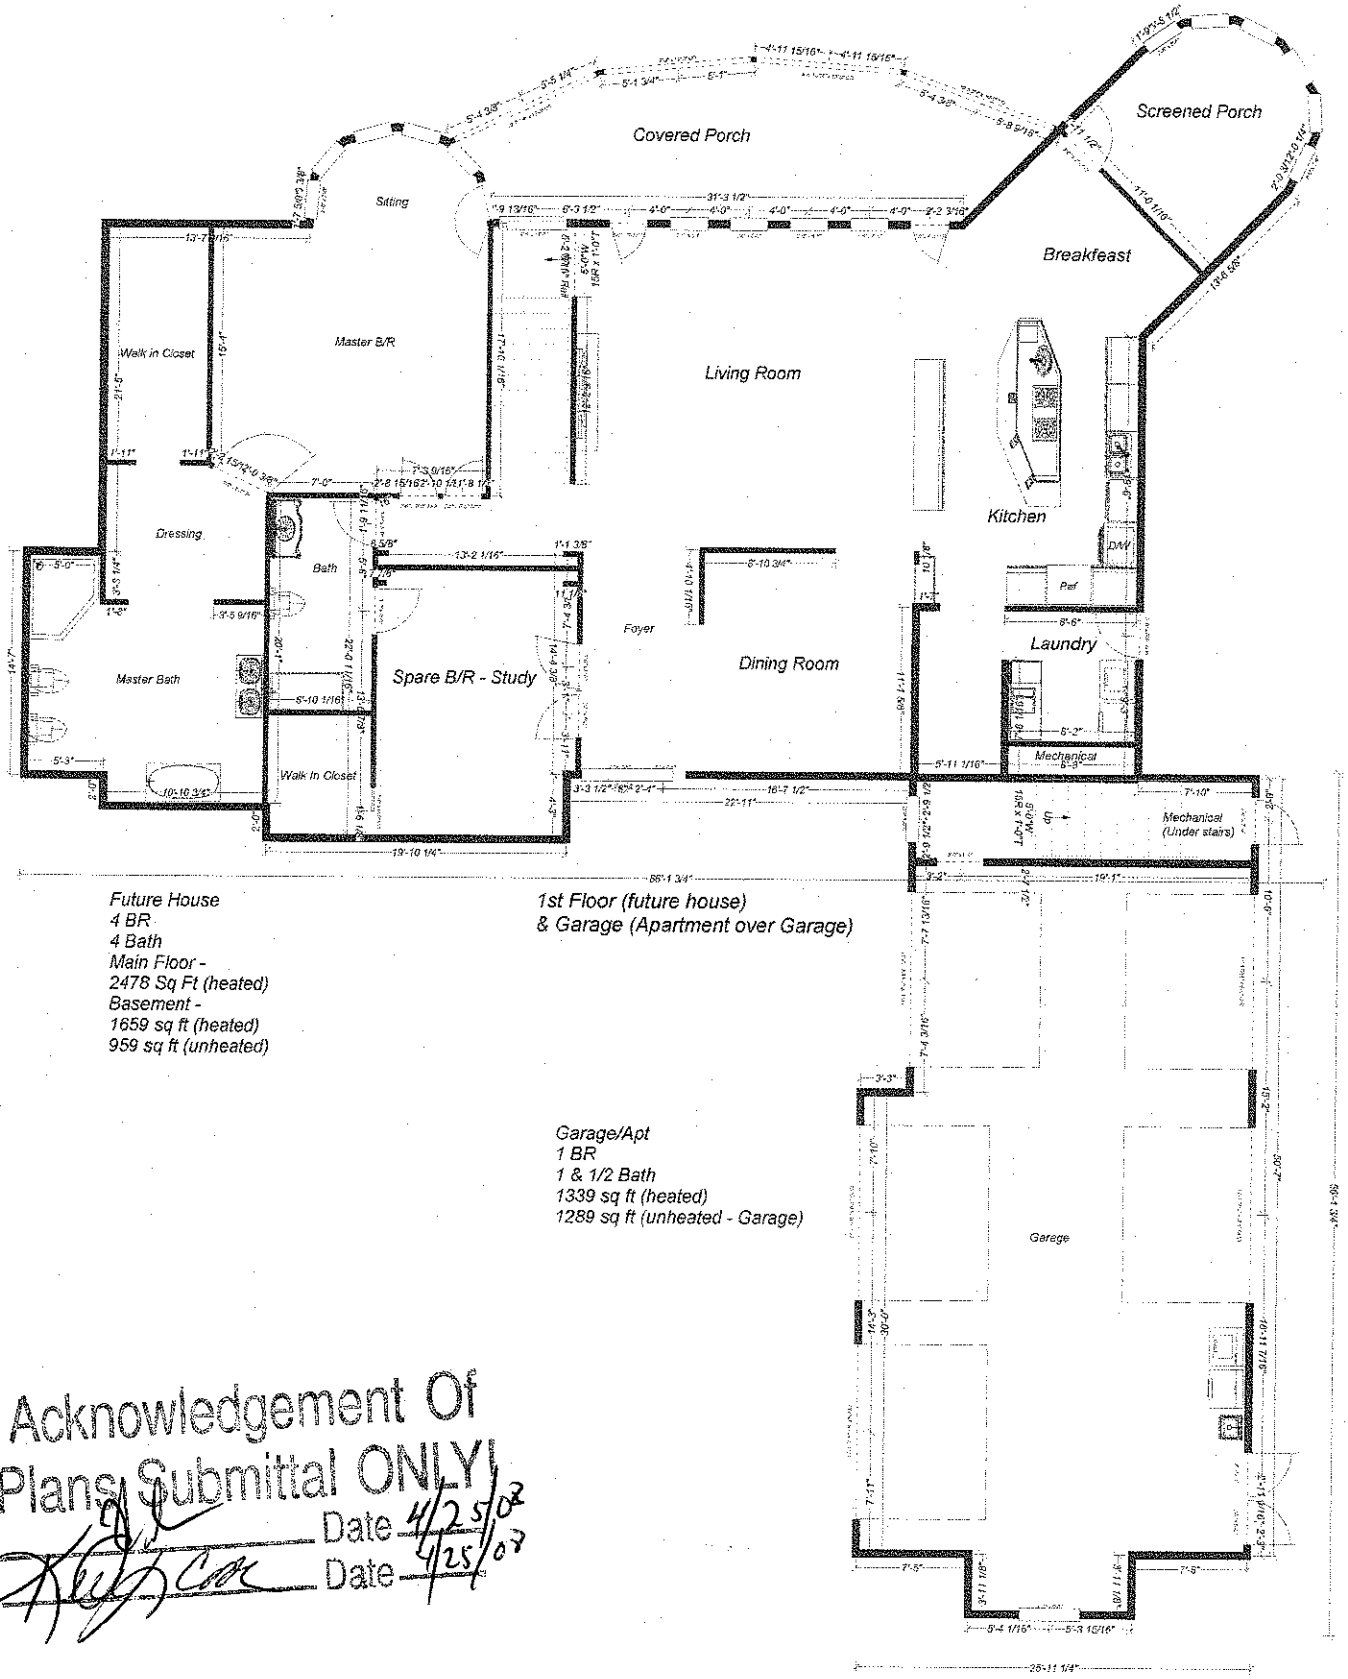


Future House
4 BR
4 Bath
Main Floor -
2478 Sq Ft (heated)
Basement -
1659 sq ft (heated)
959 sq ft (unheated)

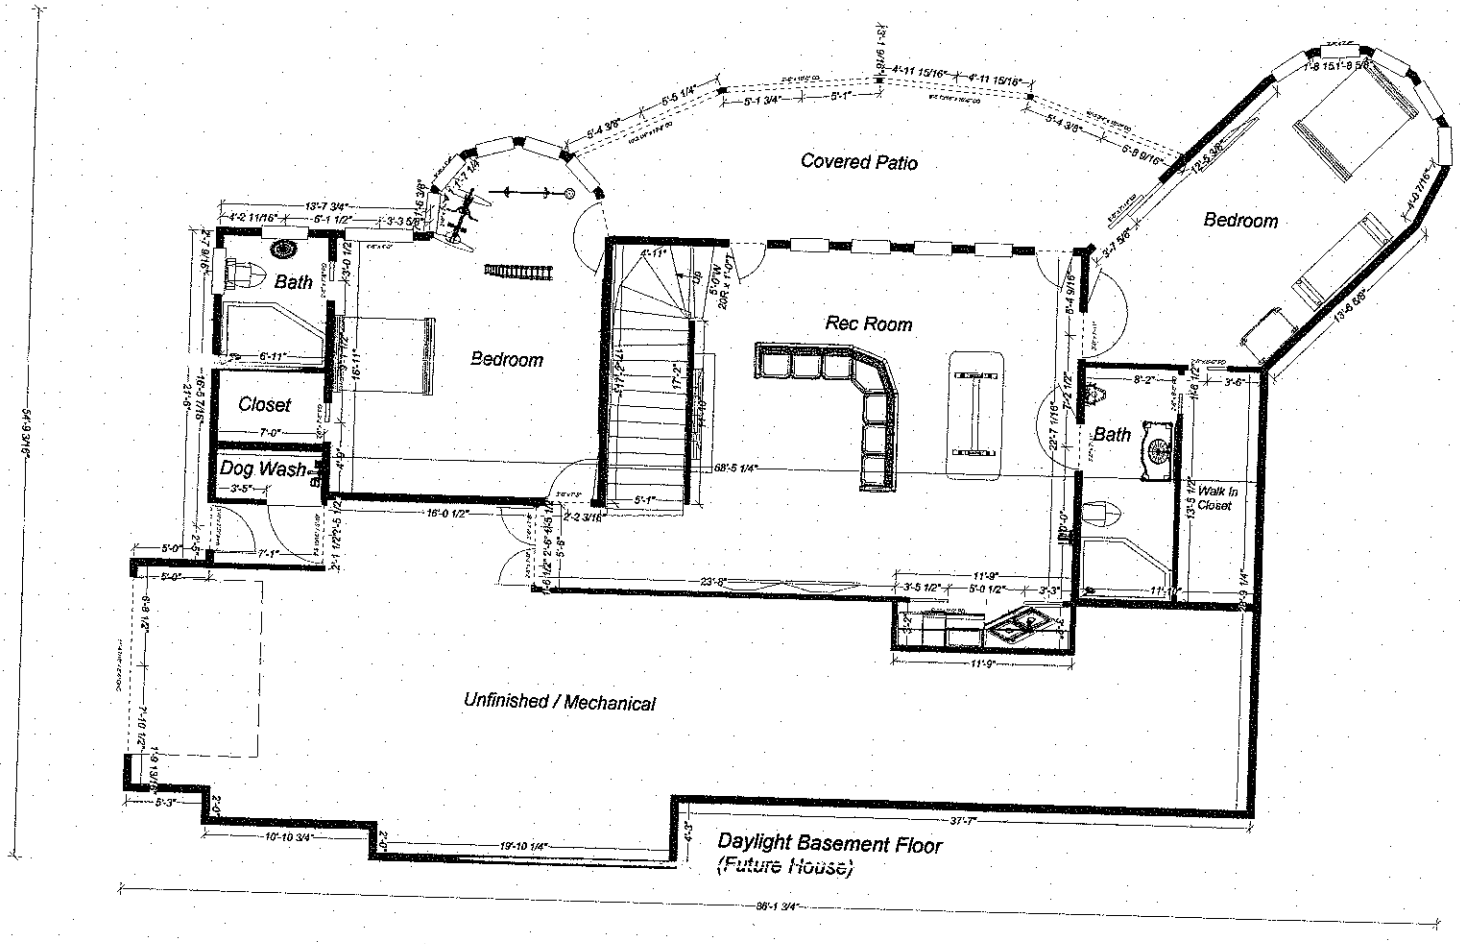
1st Floor (future house)
& Garage (Apartment over Garage)

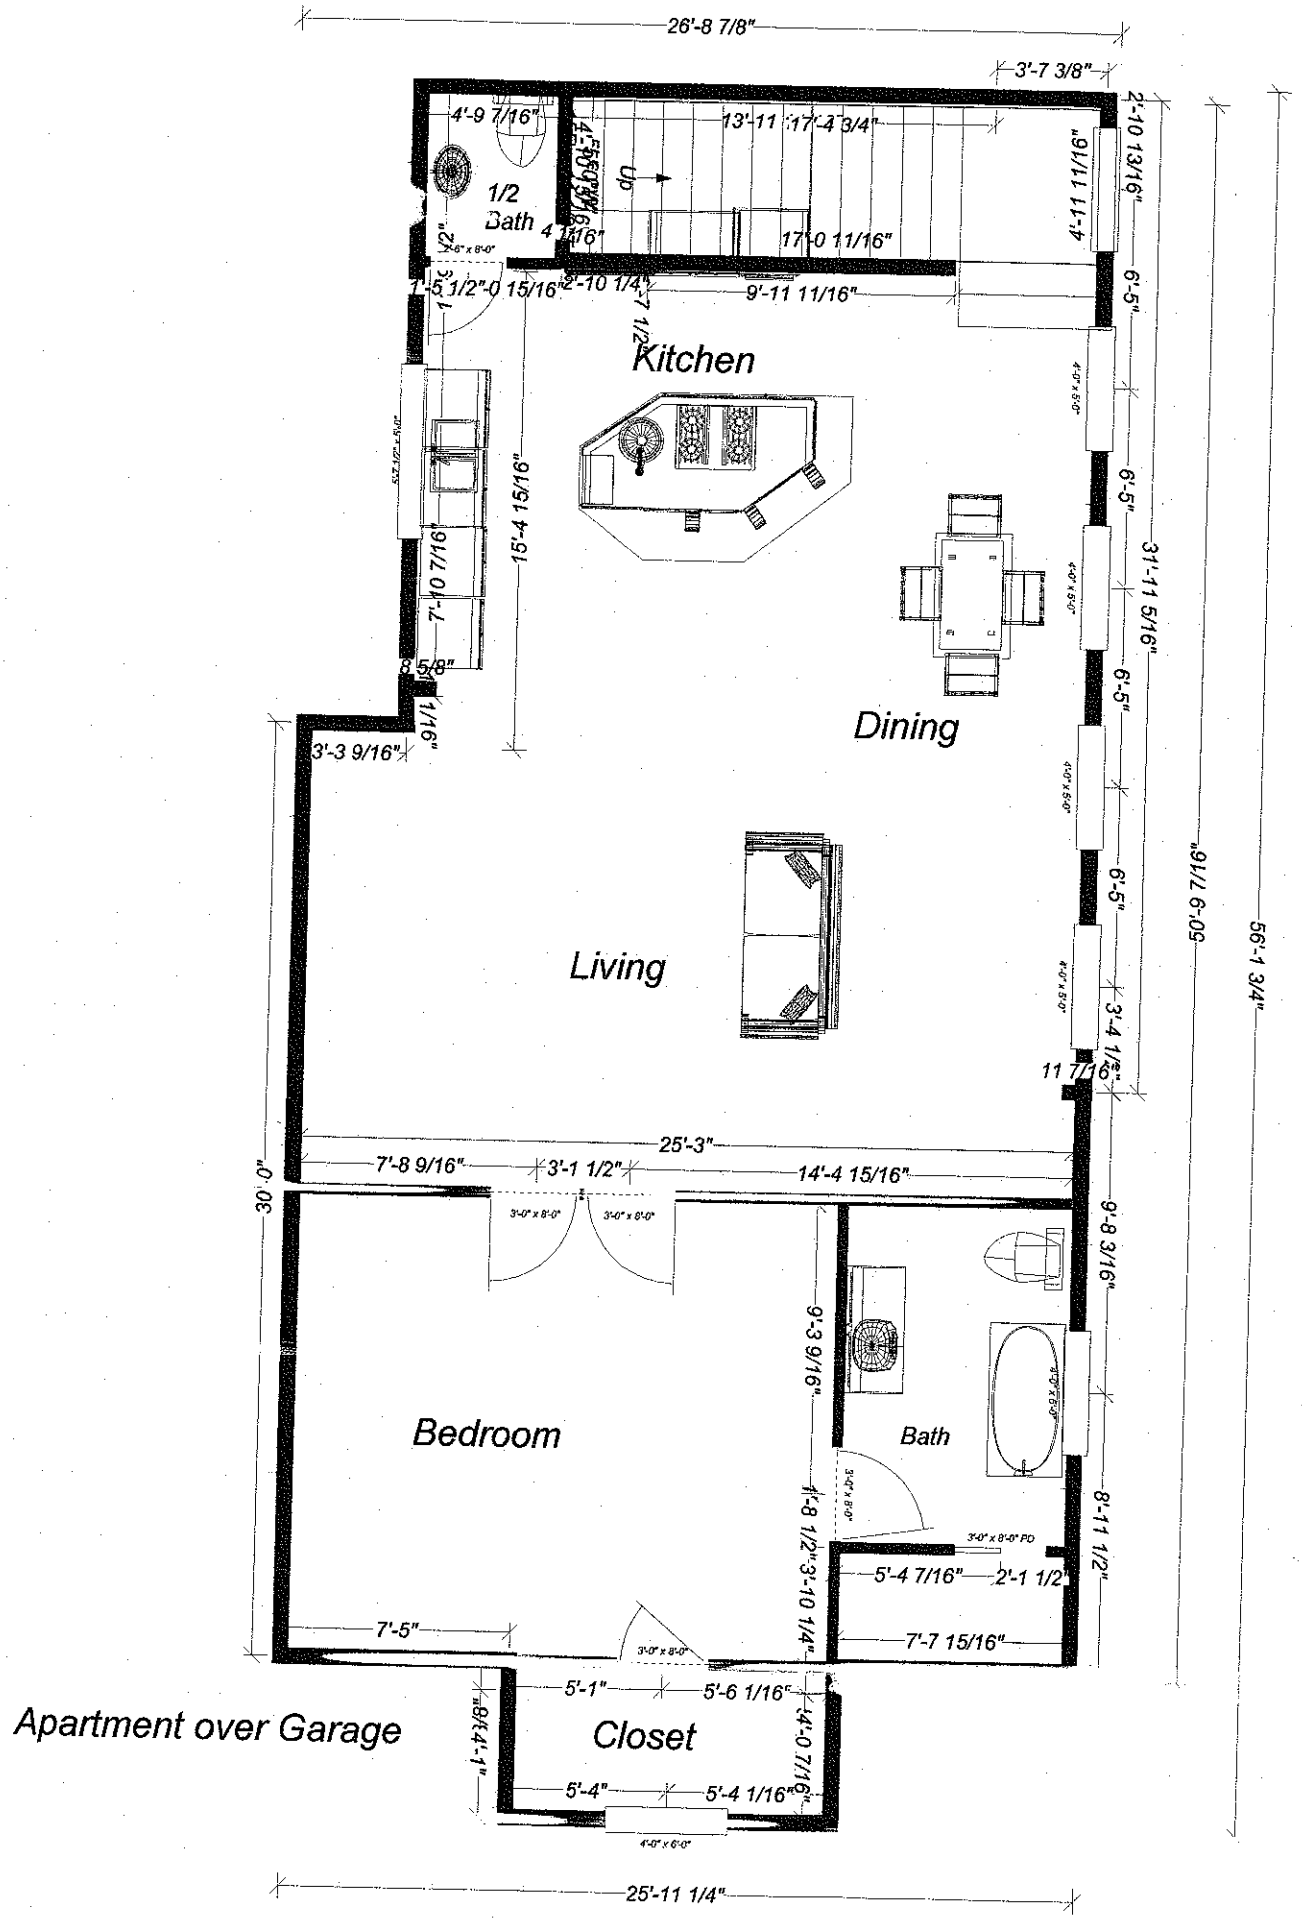
Garage/Apt
1 BR
1 & 1/2 Bath
1339 sq ft (heated)
1289 sq ft (unheated - Garage)

Acknowledgement Of
Plans Submittal ONLY!

_____ Date 4/25/07

_____ Date 4/25/07


Covered Patio
Bedroom
Bath
Bedroom
Rec Room
Closet
Dog Wash
Bath
Walk In Closet
Unfinished / Mechanical
Daylight Basement Floor
(Future House)


26'-8 7/8"
3'-7 3/8"
4'-9 7/16"
13'-11 17'-4 3/4"
Up
1/2
Bath
17'-10 11/16"
9'-11 11/16"
2'-10 13/16"
6'-5"
1'-5 1/2"
0 15/16"
2'-10 1/4"
9'-11 11/16"
Kitchen
15'-4 15/16"
7'-10 7/16"
8 5/8"
1/16"
3'-3 9/16"
Dining
Living
31'-11 5/16"
60'-9 7/16"
56'-1 3/4"
3'-4 1/2"
11 7/16"
25'-3"
7'-8 9/16"
3'-1 1/2"
14'-4 15/16"
30'-0"
9'-8 3/16"
9'-3 9/16"
Bedroom
Bath
8'-11 1/2"
11'-8 1/2"
3'-10 1/4"
5'-4 7/16"
2'-1 1/2"
7'-7 15/16"
7'-5"
5'-1"
5'-6 1/16"
Closet
14'-1"
14'-0 7/16"
5'-4"
5'-4 1/16"
25'-11 1/4"
Apartment over Garage