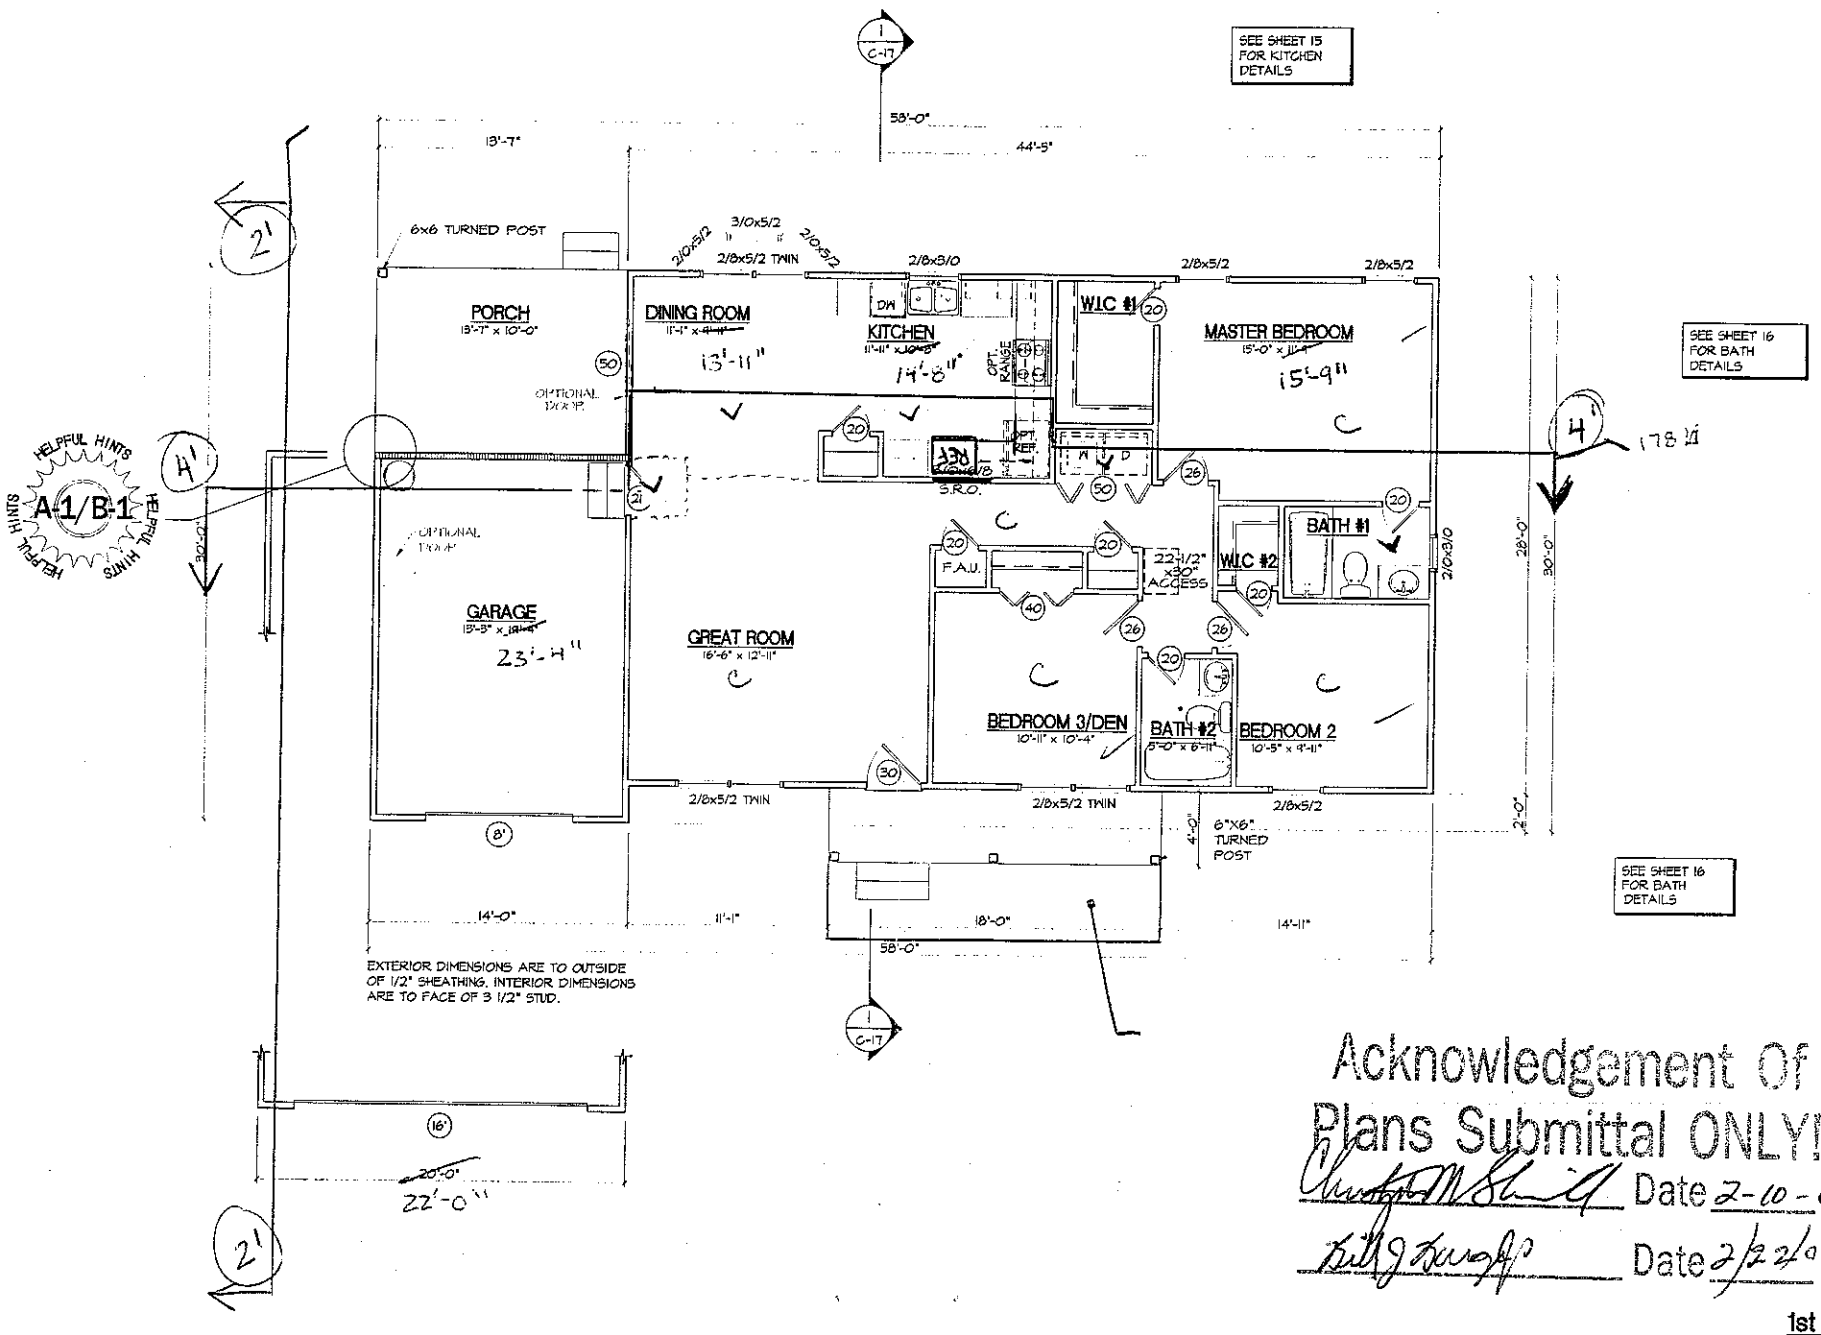


Acknowledgement Of
Plans Submittal ONLY!

Date 2-10-05

Date 2/22/05

1st FLOOR
1/8"