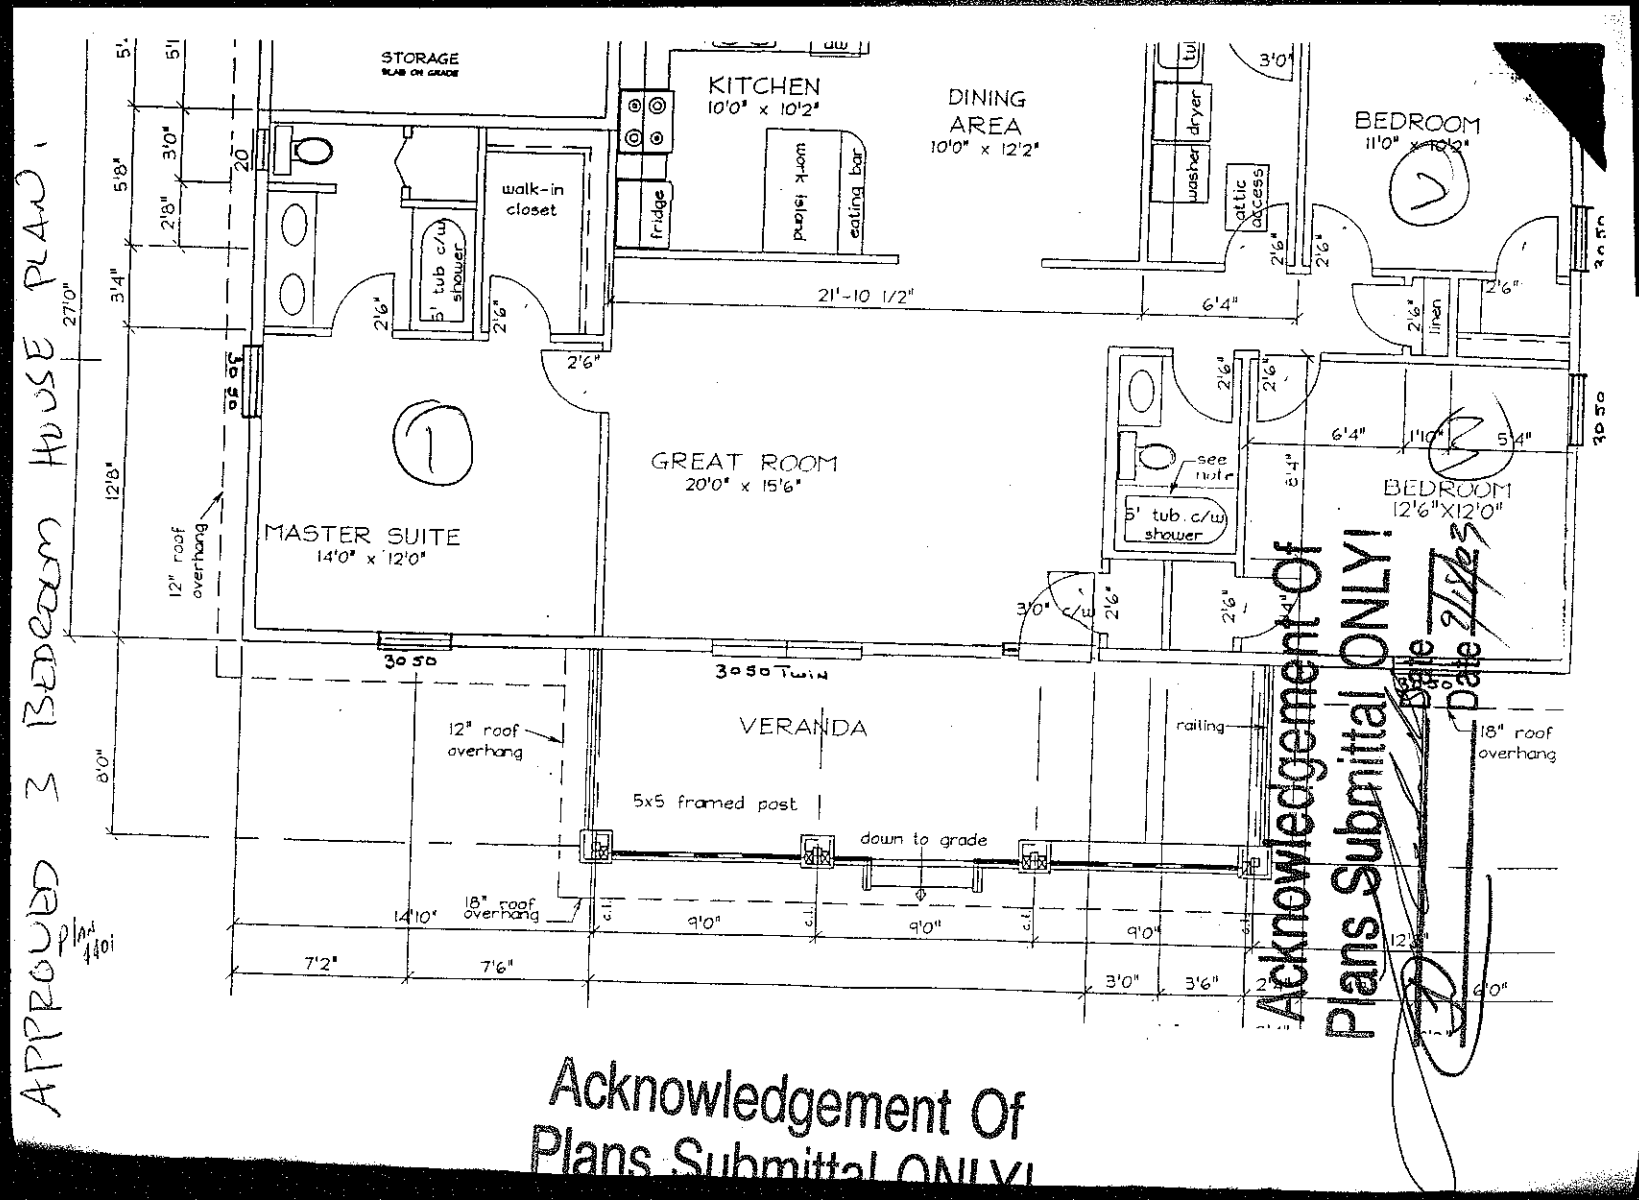


APPROVED 3 Bedroom House Plan
Plan 4401

Acknowledgement Of
Plans Submittal ONLY!