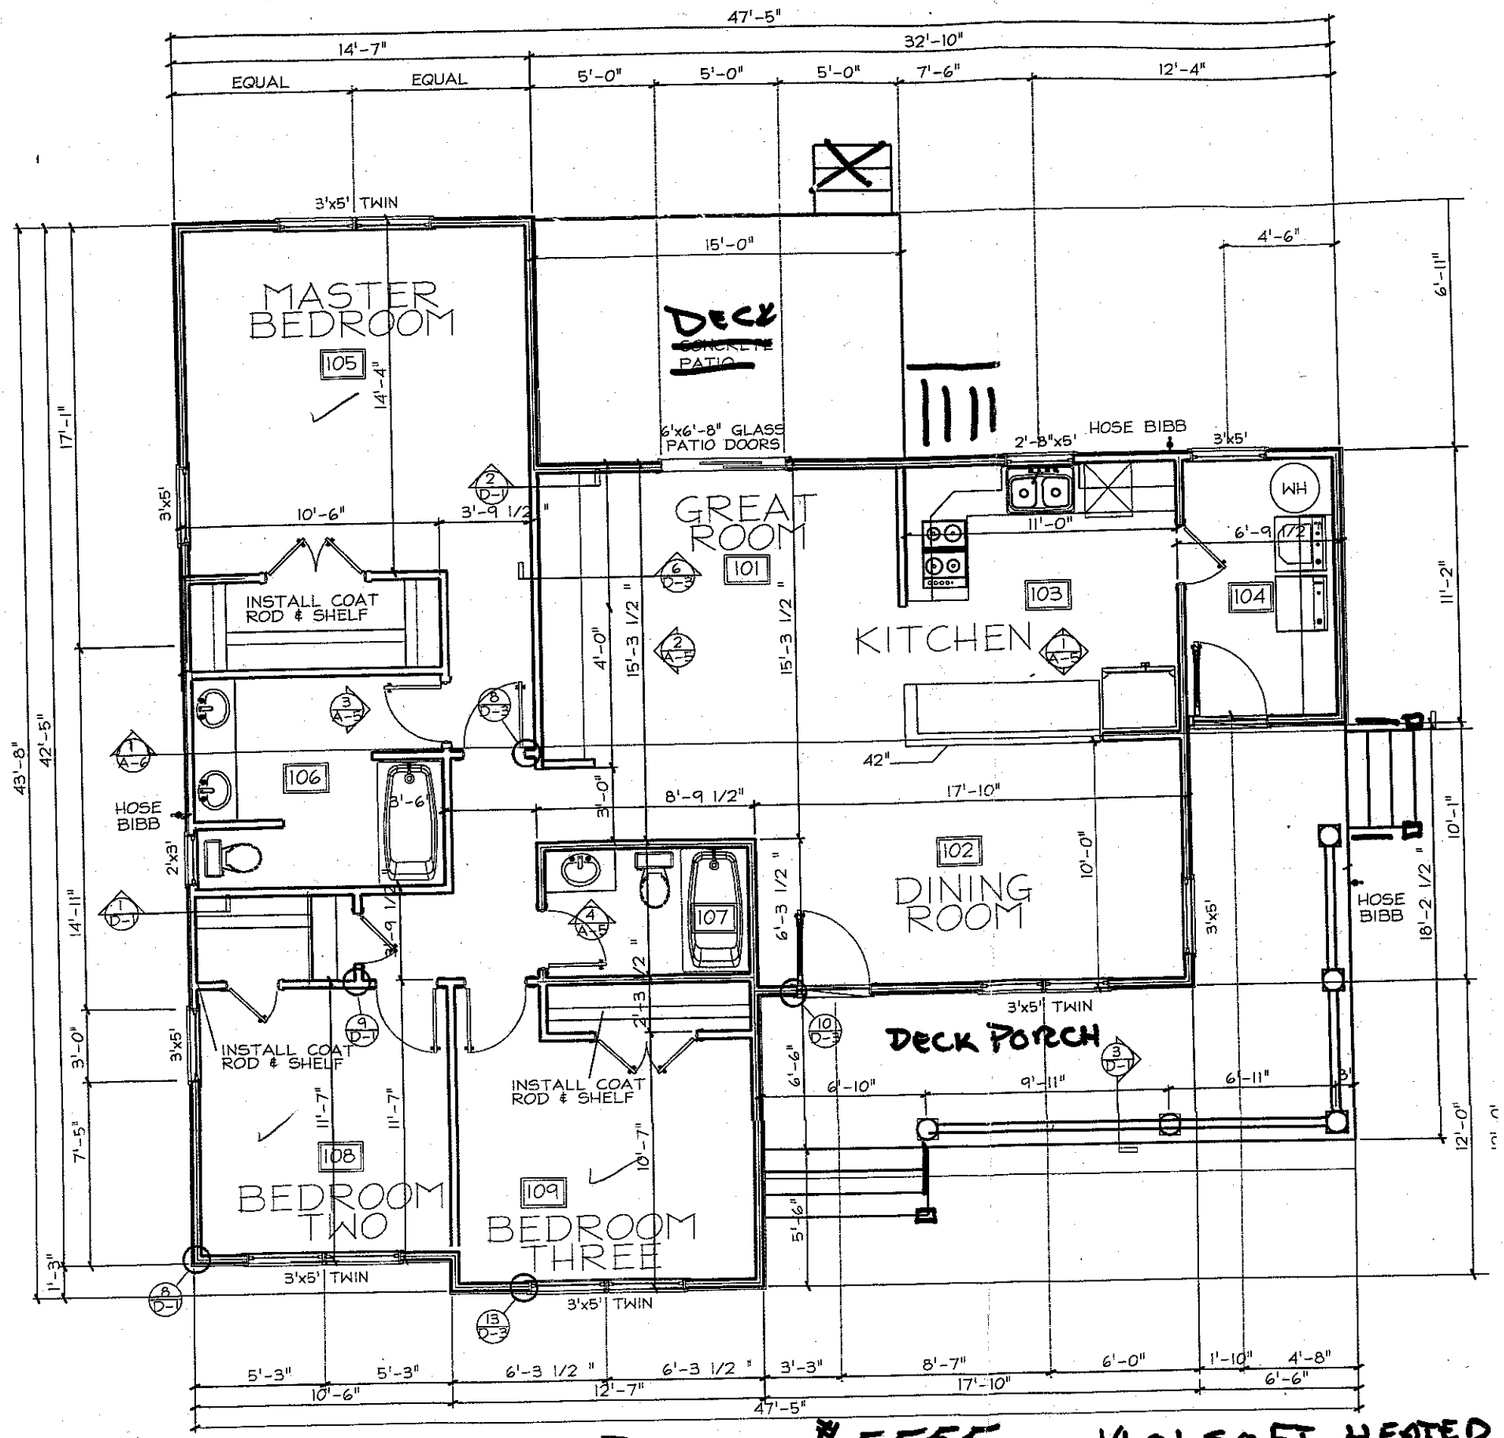


Acknowledgement Of
Plans Submittal ONLY!
Christopher M. Arendt Date 1-23-04
_____ Date _____

RURAL AFFORDABLE HOUSING, INC.
Serving WNCC-UMC
1321-C Dixie Drive
Statesville, North Carolina 28677
704-924-8942 800-723-1005
FAX: 704-883-0099

JORDAN #5555 - 1401 SQFT HEATED & 8 SQFT UNHEATED

LOT 101

WESTGLOW