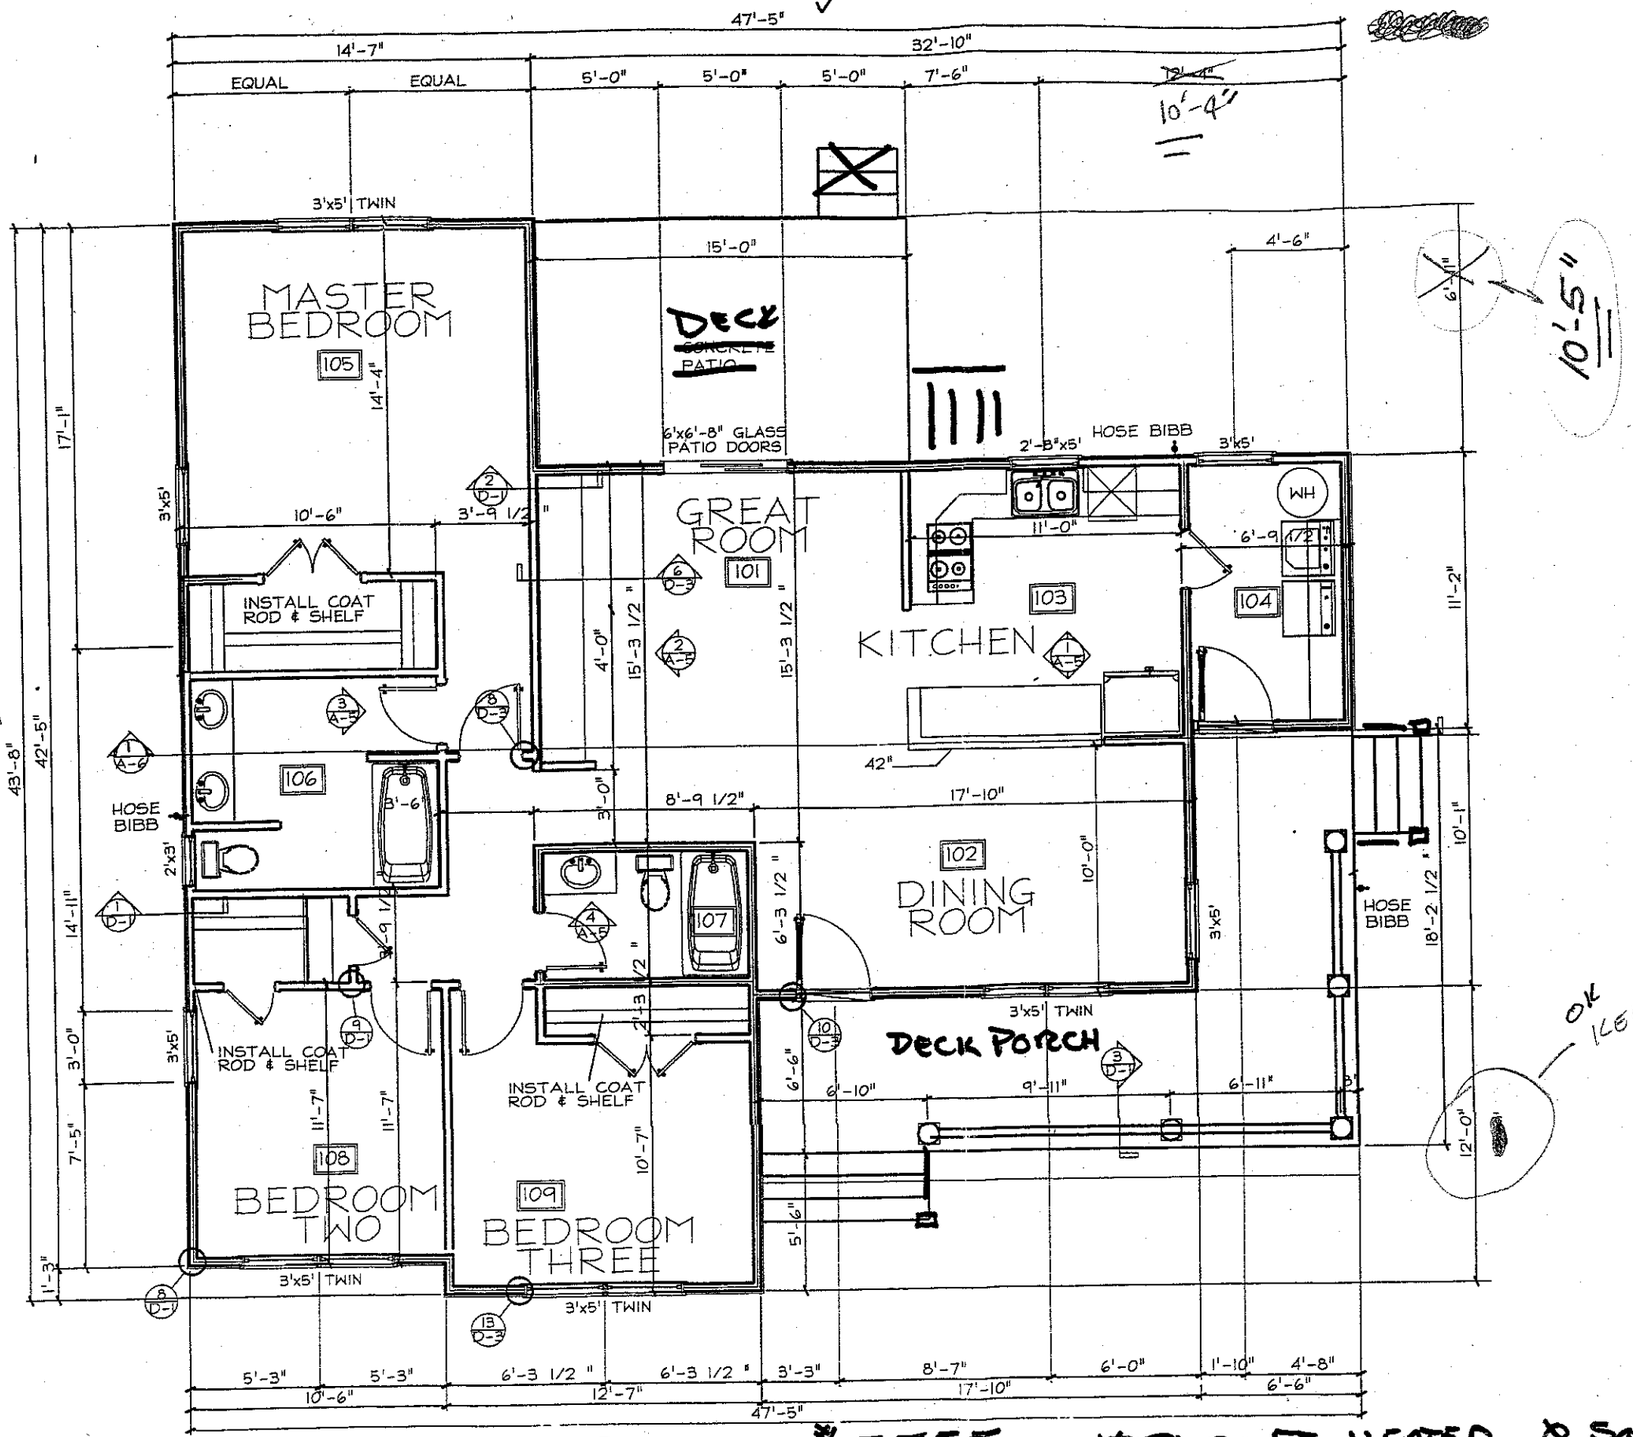


Acknowledgement Of
Plans Submittal ONLY!
_____ Date 3/1/04
Wayne Benton Date 3/1/04

RURAL AFFORDABLE HOUSING, INC.
Serving WNCC-UMC
1321-C Dixie Drive
Statesville, North Carolina 28677
704-924-8942 800-723-1005
FAX: 704-883-0099

JORDAN #5555 - [redacted] SqFT HEATED & SqFT UNHEATED
1401
2/12/04
LOT 3 WESTGLOW