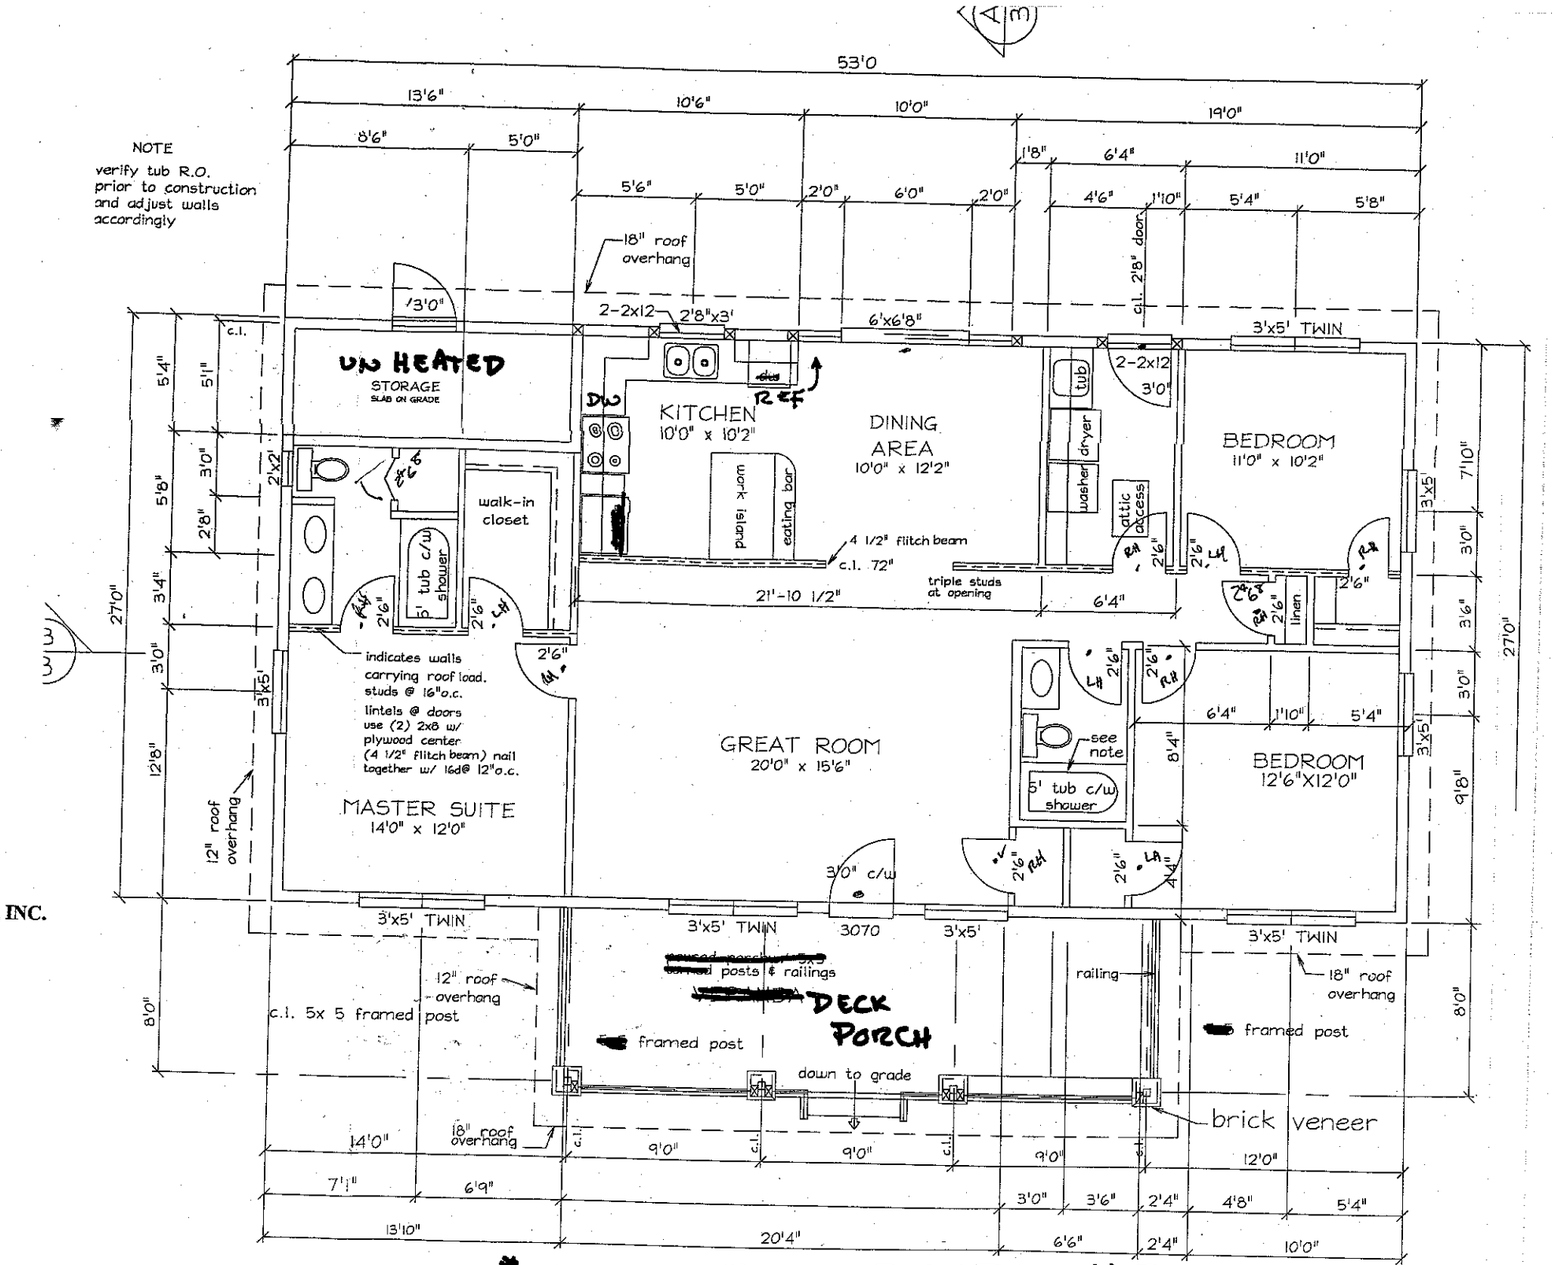


RURAL AFFORDABLE HOUSING, INC.
Serving WNCC-UMC
1321-C Dixie Drive
Statesville, North Carolina 28677
704-924-8942 800-723-1005
FAX: 704-883-0099

LOT 2
WESTGLOW
[redacted]

EDEN #4401 – [redacted] SQ FT TOTAL 1431
1397 SQ FT HEATED
75 SQ FT UN HEATED

Acknowledgement Of
Plans Submittal ONLY!

[redacted] Date 3/1/04
[redacted] Date 3/1/04

DIMENSION FORMAT

LOT