
NOTE

verify tub R.O. prior to construction and adjust walls accordingly

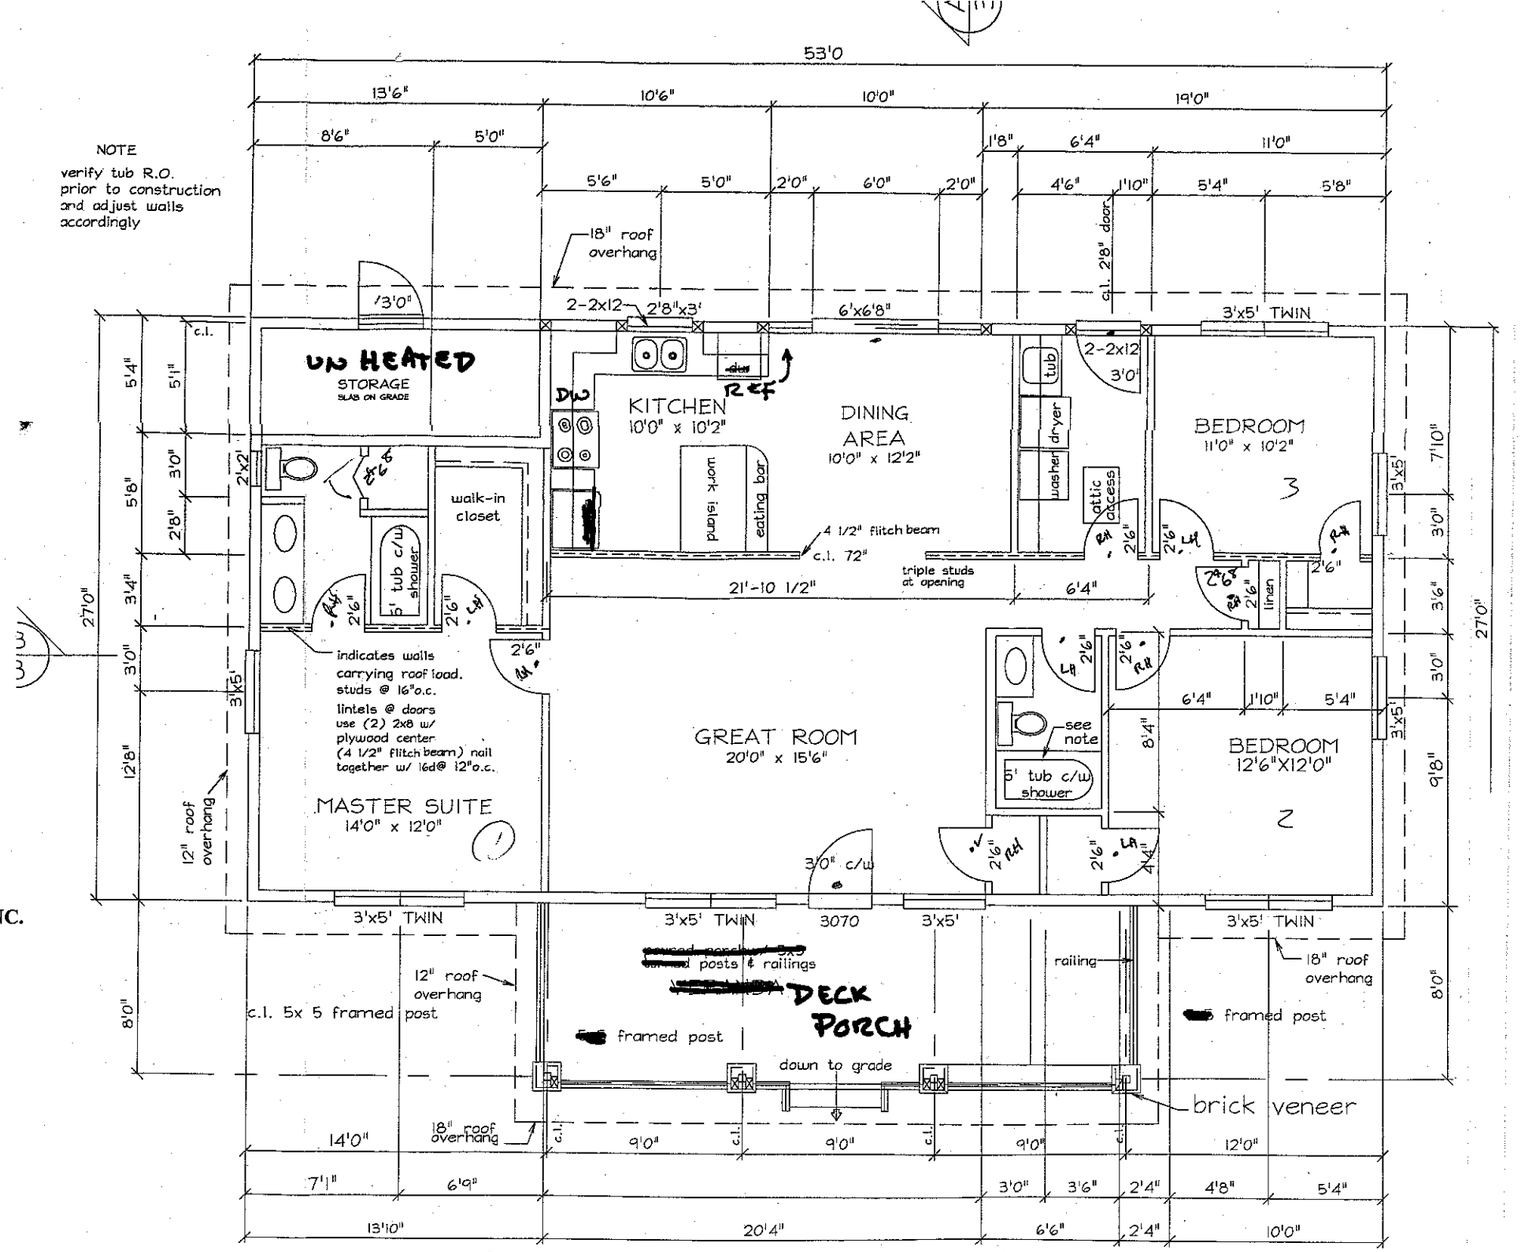

EDEN #4401 – 1472 SQ FT TOTAL
1397 SQ FT HEATED
75 SQ FT UN HEATED

LOT 15
WESTGLOW

DIMENSION FORMAT

LOT 4

RURAL AFFORDABLE HOUSING, INC.
Serving WNCC-UMC
1321-C Dixie Drive
Statesville, North Carolina 28677
704-924-8942 800-723-1005
FAX: 704-883-0099

Acknowledgement Of
Plans Submittal ONLY!
Christopher M. Shemill Date 1-23-04
_____ Date _____