
NOTE
verify tub R.O.
prior to construction
and adjust walls
accordingly

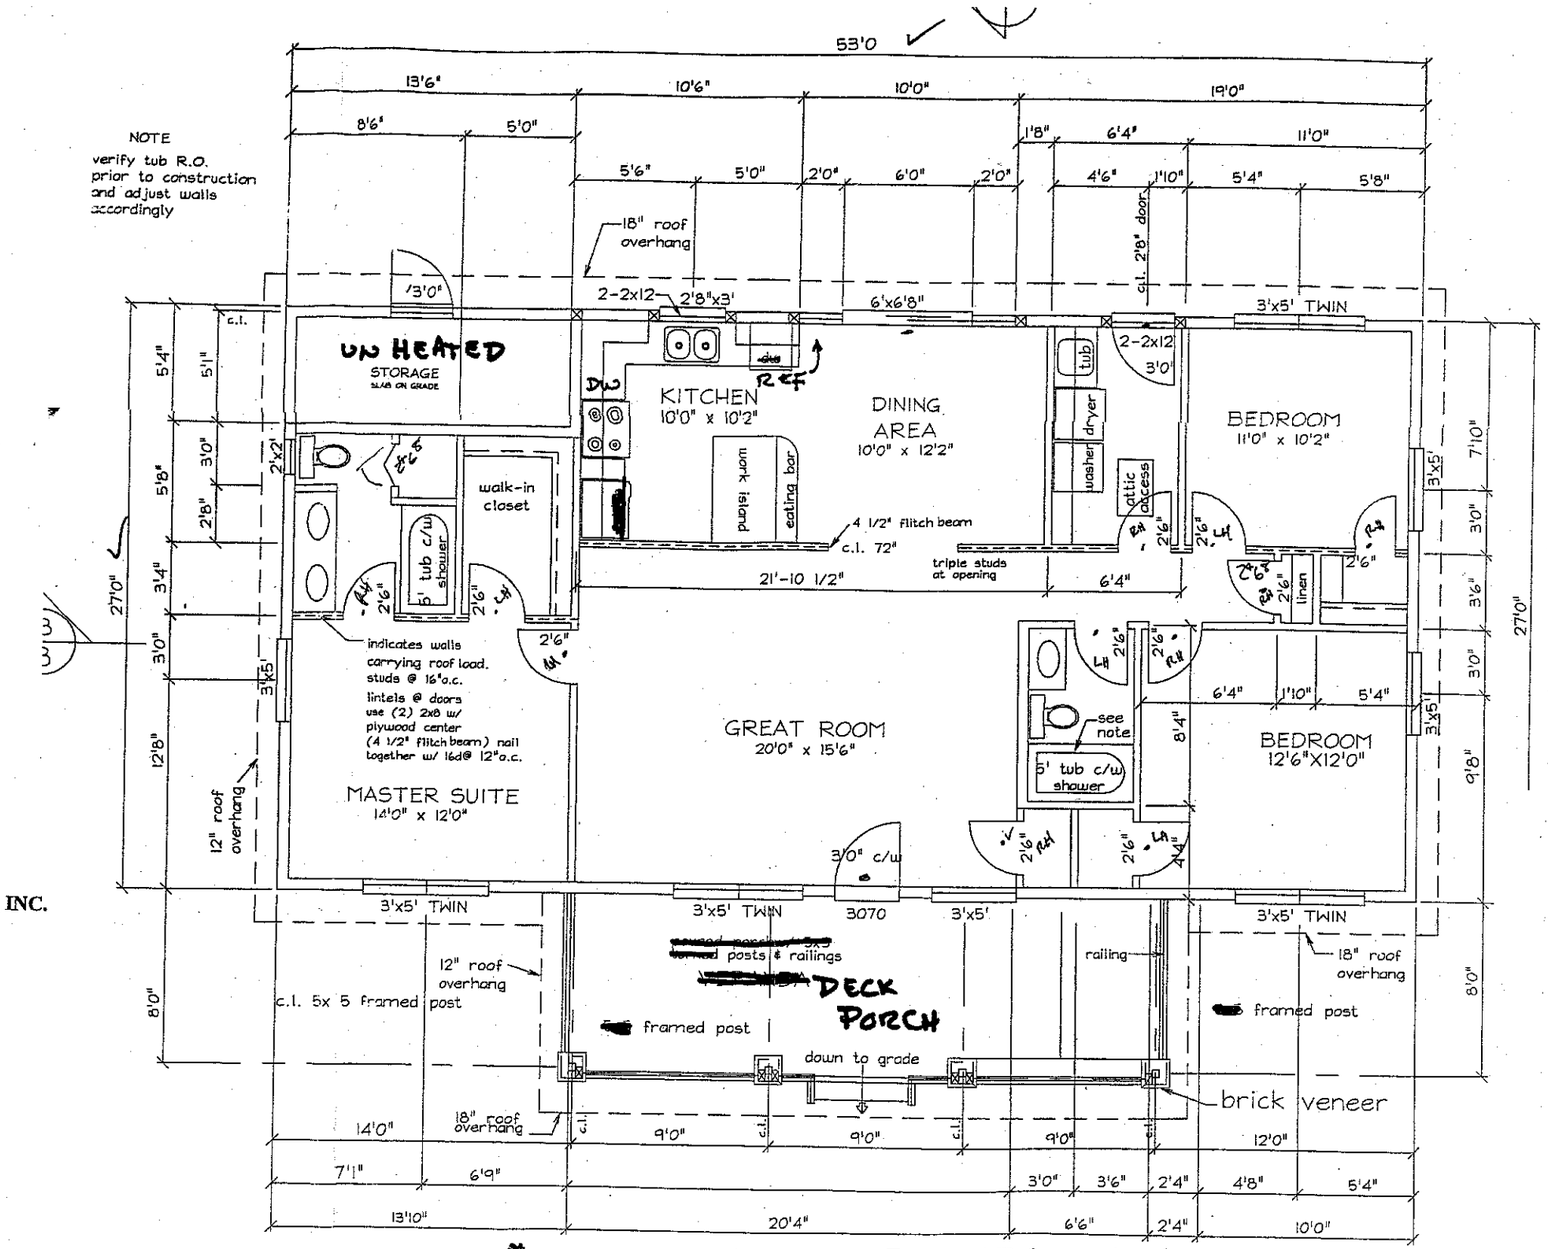

RURAL AFFORDABLE HOUSING, INC.
Serving WNCC-UMC
1321-C Dixie Drive
Statesville, North Carolina 28677
704-924-8942 800-723-1005
FAX: 704-883-0099

EDEN #4401 — [redacted] SQ FT TOTAL 1431 SQ FT
[redacted] SQ FT HEATED
75 SQ FT UN HEATED

2/12/04

LOT 11 WESTGLOW

Acknowledgement Of
Plans Submittal ONLY!
C. [illegible] Date 3/11/04
Wayne Benton Date 3/11/04

DIMENSION FORMAT