
PRESSURE MANIFOLD DESIGN

DUANE LUNSFORD

ATTACHMENT TO P.D.# 103025

TAX MAP # 4824-12-1095

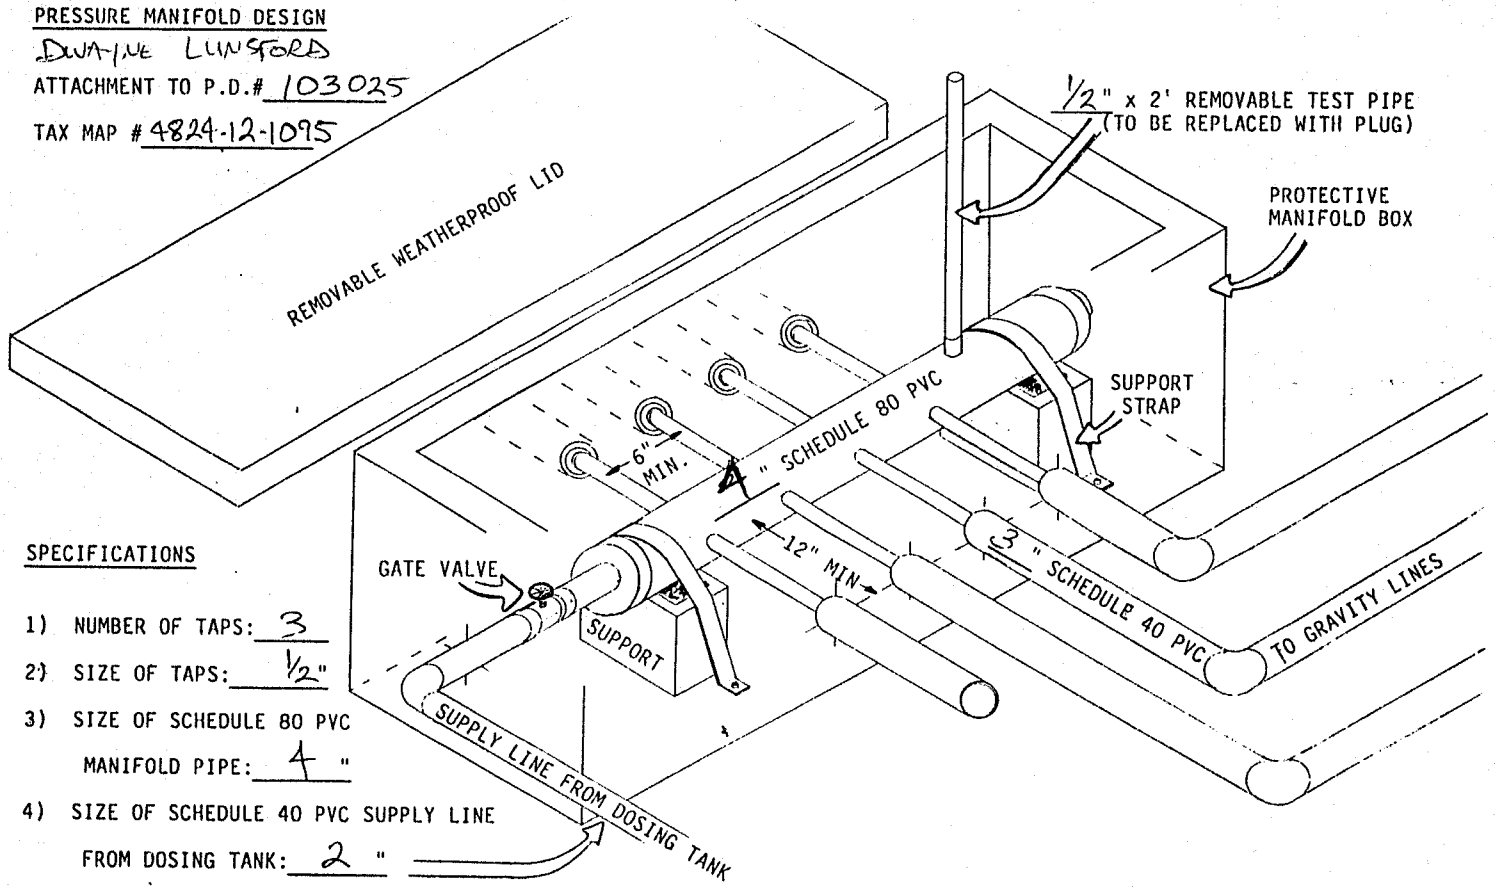

SPECIFICATIONS

1) NUMBER OF TAPS: 3
2) SIZE OF TAPS: 1/2"
3) SIZE OF SCHEDULE 80 PVC MANIFOLD PIPE: 4 "
4) SIZE OF SCHEDULE 40 PVC SUPPLY LINE FROM DOSING TANK: 2 "