
Reverse Plan

0% COMPLETE

NOTE: CLOSET SHELF HGT. OFF FLOOR = 65" (SGL.) 42" & 84" (DBL.)

COPYRIGHT 1993
NOTE: VIOLATORS OF COPYRIGHT WILL BE PROSECUTED TO THE FULLEST EXTENT OF THE LAW
– ALL RIGHTS RESERVED –
TO REPORT COPYRIGHT VIOLATIONS CALL (770) 532-1128
THE USE OF THIS PLAN BY ANYONE OTHER THAN AN AGENT OF "AMERICA'S HOME PLACE, INC." IS IN VIOLATION OF THE FEDERAL COPYRIGHT ACT
$100 REWARD FOR RECOVERING AN ACTUAL COPYRIGHT INFRINGEMENT.

NOTE: LAYOUT FI
THIS CORN

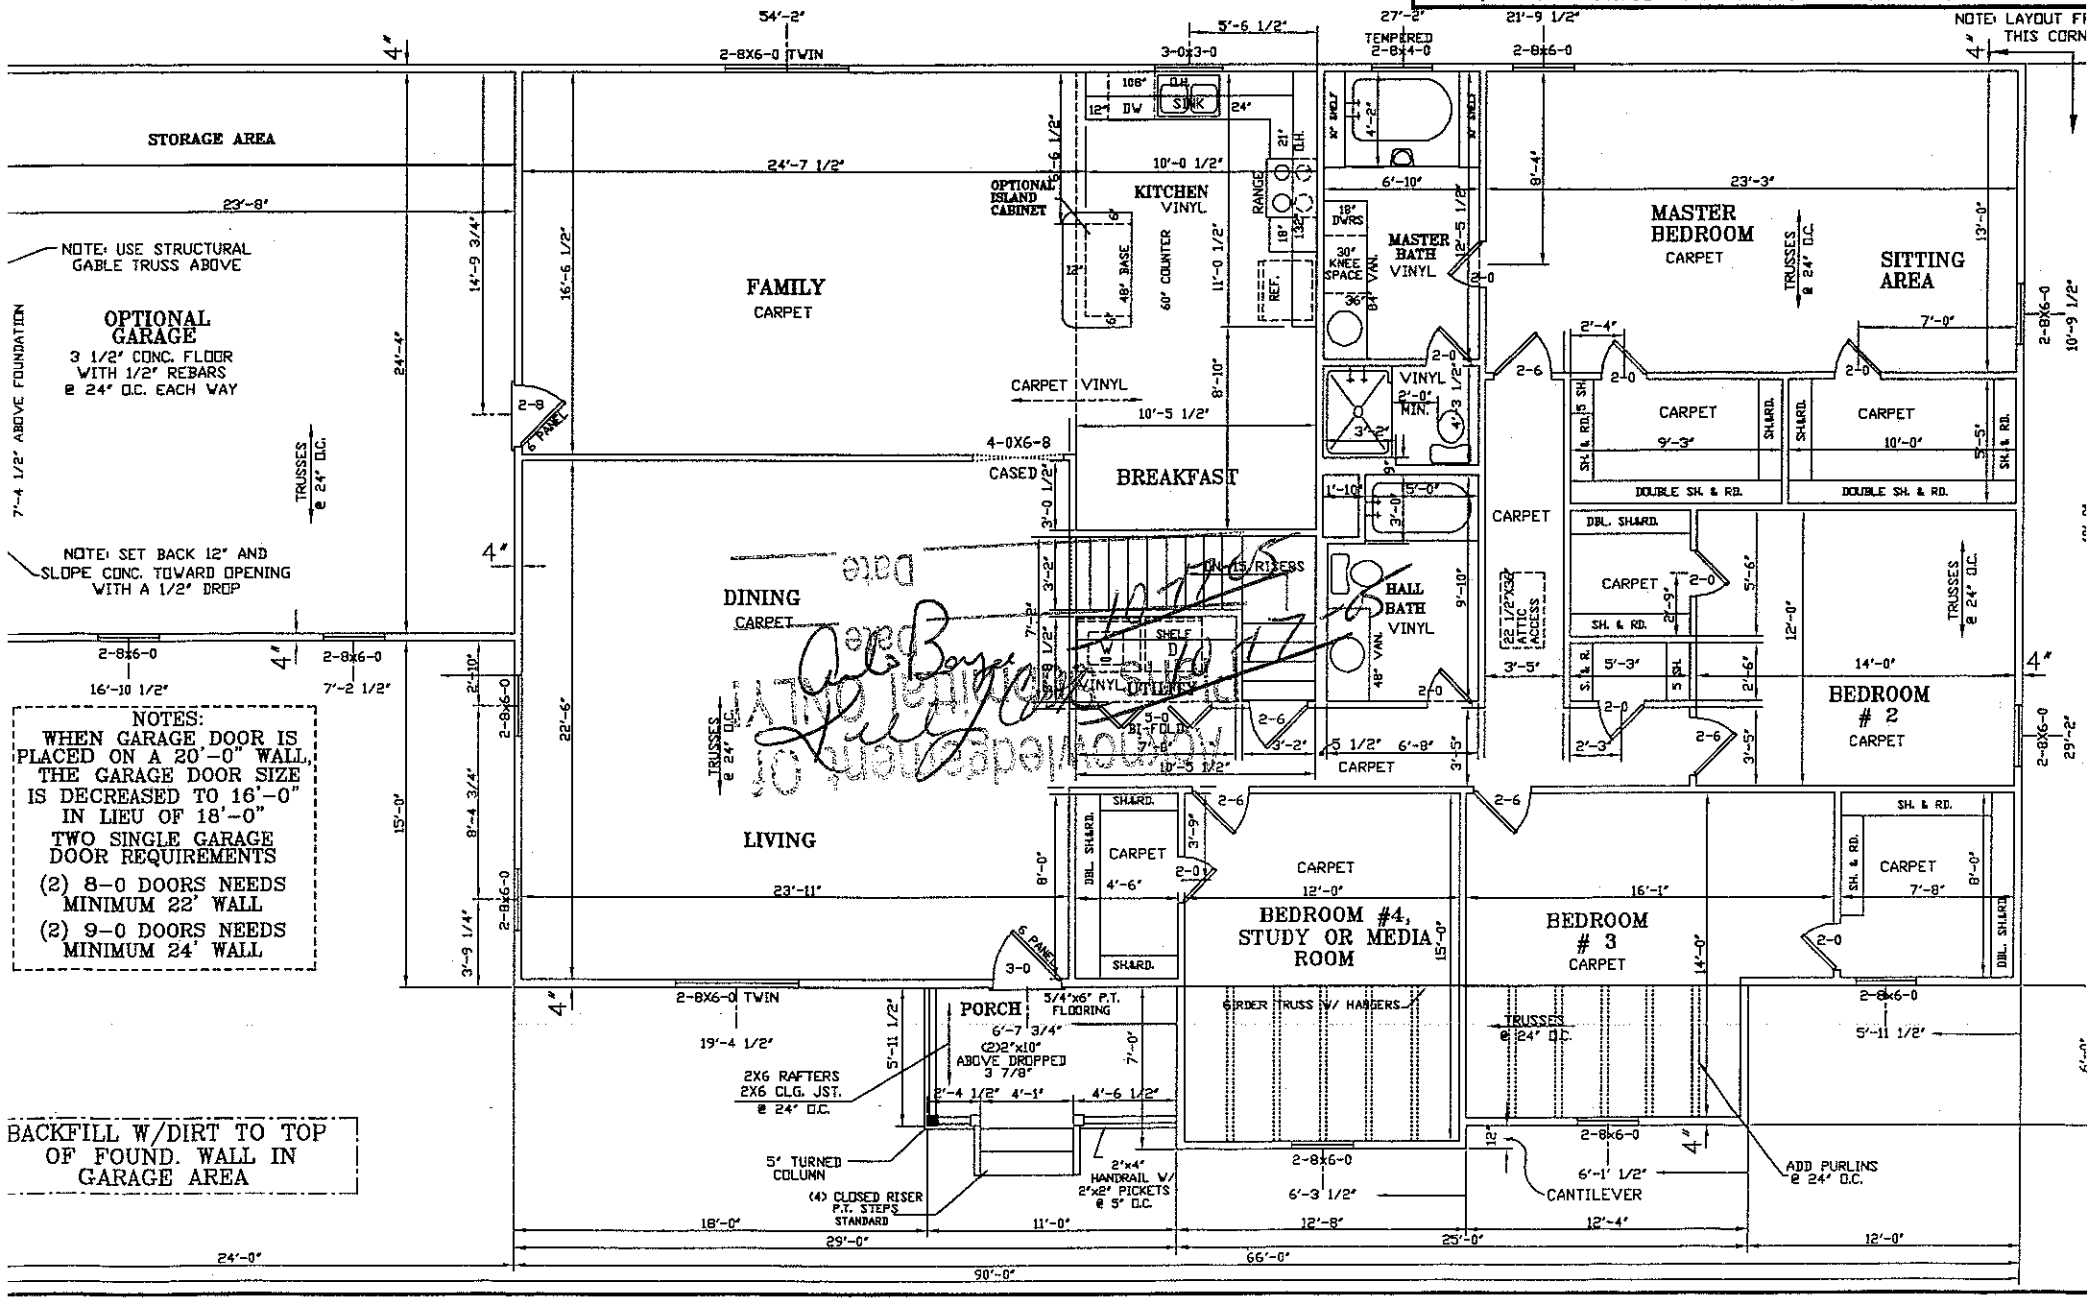

NOTES:
WHEN GARAGE DOOR IS PLACED ON A 20'-0" WALL, THE GARAGE DOOR SIZE IS DECREASED TO 16'-0" IN LIEU OF 18'-0"
TWO SINGLE GARAGE DOOR REQUIREMENTS
(2) 8-0 DOORS NEEDS MINIMUM 22' WALL
(2) 9-0 DOORS NEEDS MINIMUM 24' WALL

BACKFILL W/DIRT TO TOP OF FOUND. WALL IN GARAGE AREA