
B:\CREASYJL Sun Mar 26 16:03:08 1995 G.L.WILSON BLDG. CO.

I, Jack B. Creasy , CERTIFY THAT ON AUGUST 9, 1994 , I SURVEYED THE PROPERTY SHOWN ON THIS PLAT: THAT THE PROPERTY LINES ARE ACCURATELY SHOWN HEREON: THAT NO STRUCTURE LOCATED ON THIS PROPERTY ENCROACHES ON ADJACENT PROPERTY, AND THAT NO STRUCTURE ON ADJACENT PROPERTY ENCROACHES ON THE PREMISES SURVEYED.

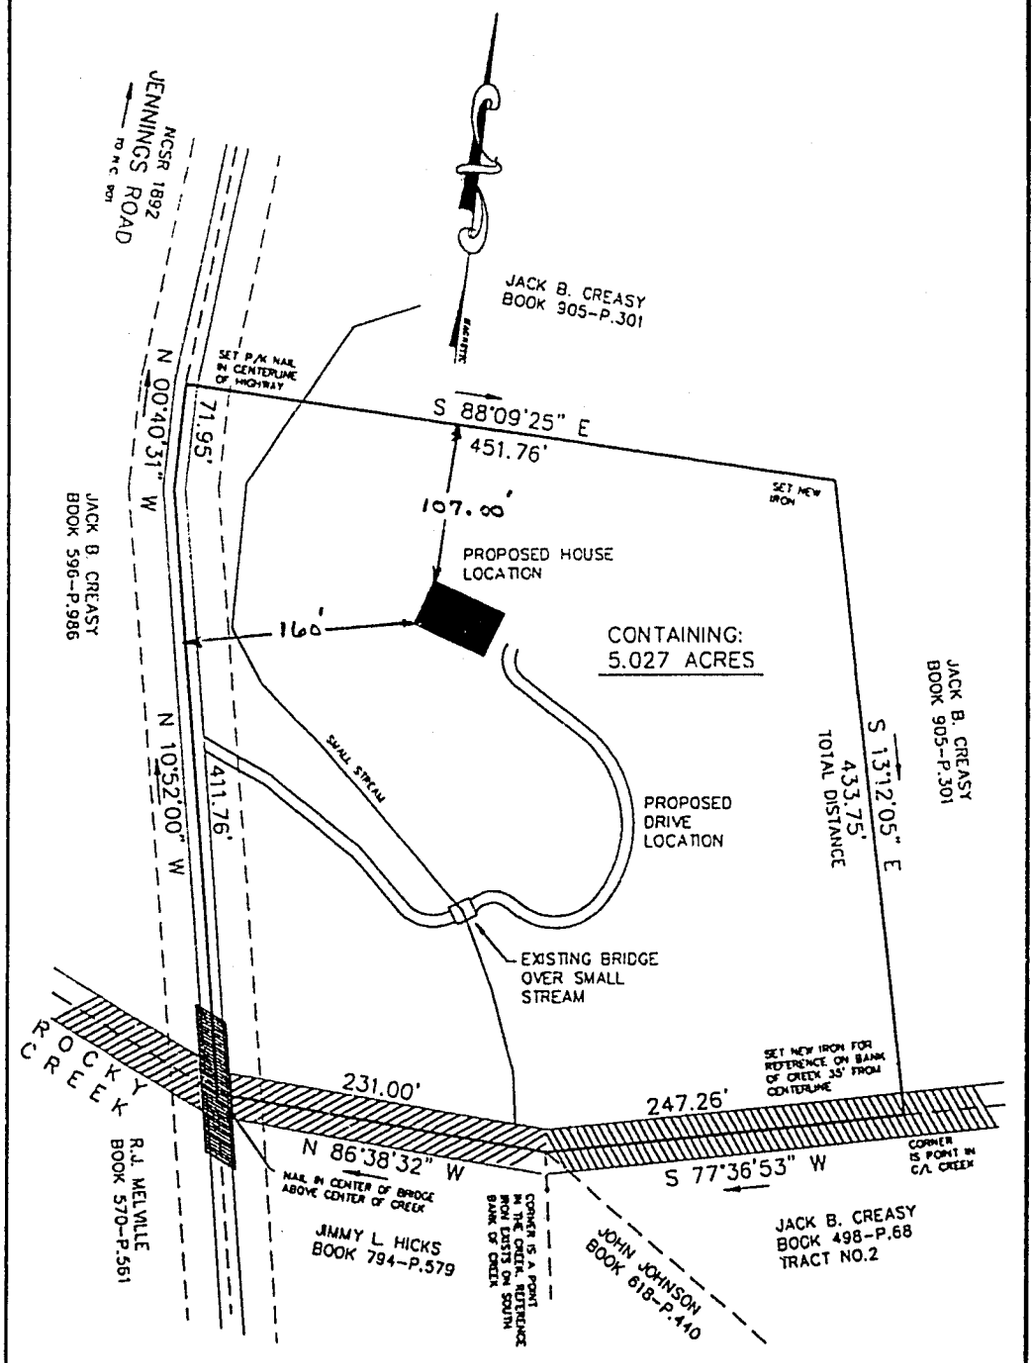

A BOUNDARY SURVEY AND/OR DIVISION OF A PORTION OF THE PROPERTY OF:
JACK B. CREASY TO BE CONVEYED TO JACK LANDON CREASY and MARIGAIL W. CREASY

SCALE: 1" = 100'	LOCATED IN: UNION GROVE IREDELL NORTH CAROLINA	DRAWN BY: J.B.C.
DATE: AUG. 9. 1994		

FOR DEED REFERENCE SEE BOOK 905 PAGE 301 AT IREDELL CO. COURTHOUSE.

JACK B. CREASY, SURVEYOR
ROUTE 1, OLIN, N.C. 28660 (704) 539-5258

DRAWING NUMBER
80994