
SURVEY FOR

DOROTHY JAYNE SPEECE

property of HERMAN M. SPEECE and wife DOROTHY B. SPEECE


lying in
UNION GROVE TOWNSHIP IREDELL COUNTY
NORTH CAROLINA
PINs : 4842 89 1713 DEEDs : 293 - 263
648 - 895
4842 79 6763 709 - 567
DATE: 07 - 18 - 2002 SCALE: 1" = 100'
DRAWING No. 02191 DRAWN by JWR

This property is NOT in a FLOOD HAZARD AREA.

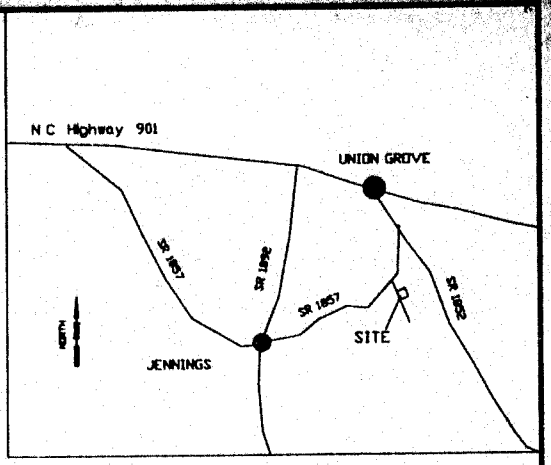

LEGEND

EIP - existing iron pin
ips - iron pin set
CP - computed point
PP - power pole
RRS - Railroad Spike

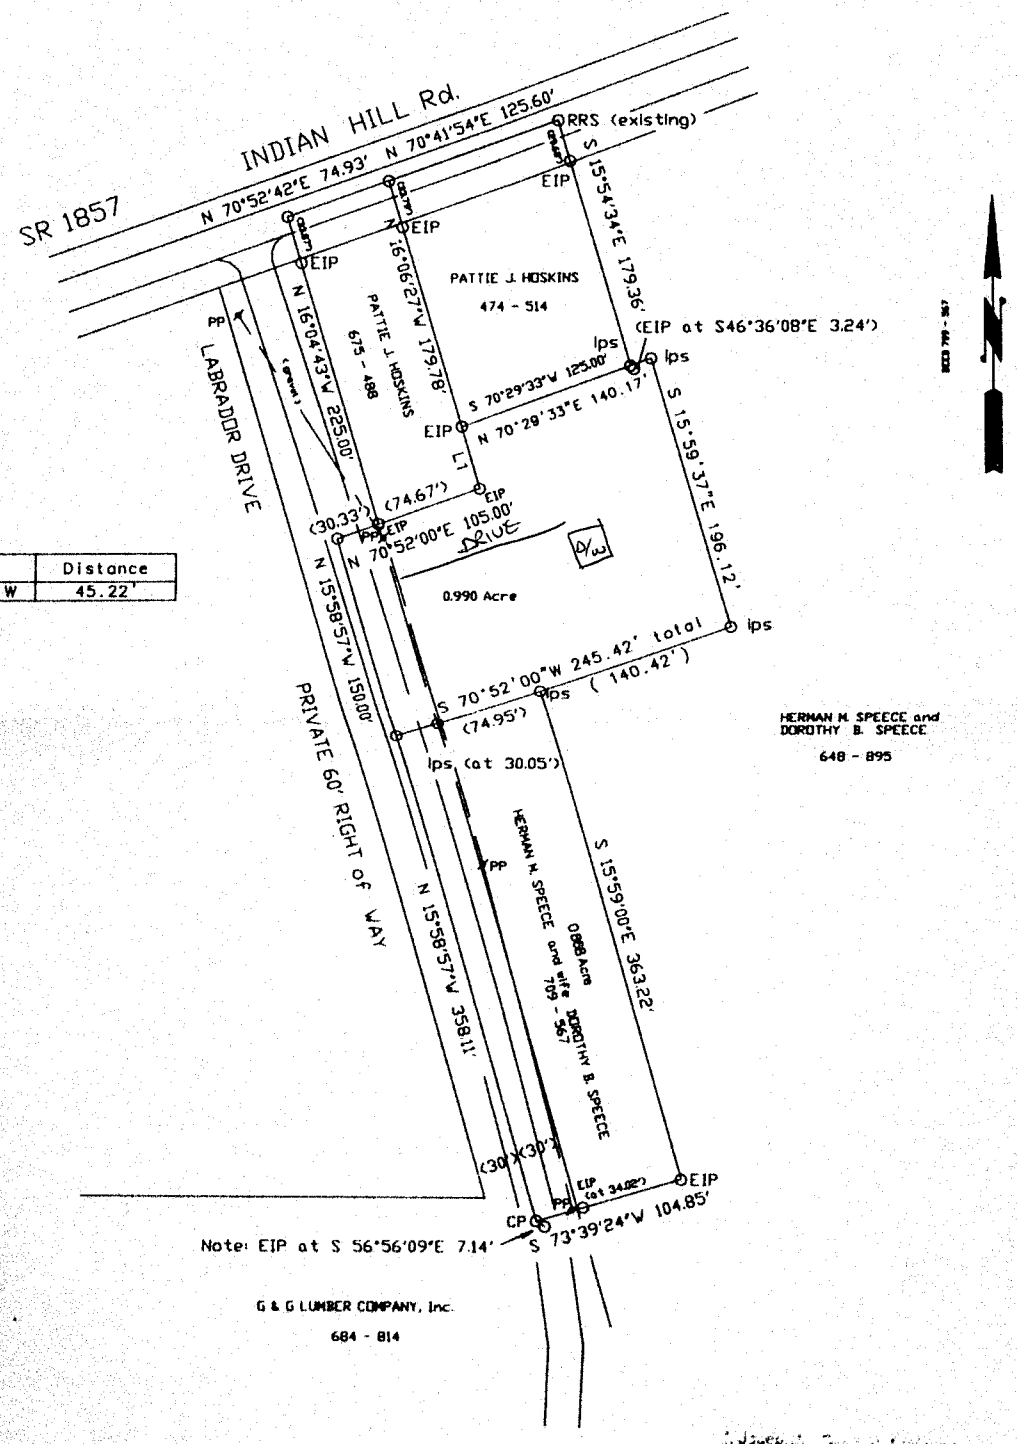

Course	Bearing	Distance
L1	N 15°38'34" W	45.22'

I [illegible] certify that this map was drawn from an actual field survey performed under my direction and supervision, that the boundaries not surveyed are shown as broken lines, that the ratio of precision is 1/21,437.0 t and that this map conforms to G.S. 47-30 as amended.

Witness my hand and seal this 31st day of July [illegible]

NORTH CAROLINA PROFESSIONAL SEAL L-3298 LAND SURVEYOR